SITE PLAN

LEGEND

- **A** 6’-0” The Home Depot Illuminated Channel Letters
- **B** 2’-6” Garden Center Illuminated Channel Letters
- **C** 2’-6” Lumber Illuminated Channel Letters
- **D** 3’-0” TRC Illuminated Logo & Channel Letters
- **E** 1’-0” Rental Hours Placard
- **F** 1’-0” Rental Entrance Placard
- **G** 1’-6” Canopy Clearance Entrance Panel
- **H** 1’-6” Canopy Clearance Exit Panel
- **M1** 6’-0” x 6’-0” D/F Monument @ 9’-0” OAH

ID. ASSOCIATES
BRINGING THE WORLD'S BRANDS TO LIFE
1771 Industrial Road, Dothan, Alabama 36303
(888) 303-5534 (334) 836-1401
www.idassociatesinc.com

CLIENT: THE HOME DEPOT	**STORE NO:**	**REV:** R1 07/30/25 BRC	**REV:**	**REV:**	**REV:**	**REV:**
LOCATION: NORTH VENICE, FLORIDA	**DATE:** 05/14/2025	**REV:** R2 08/14/25 JAS	**REV:**	**REV:**	**REV:**	**REV:**
ACCOUNT REP: KEVIN CRAMER	**DRAWN BY:** JR	**REV:** R3 09/03/25 BRC	**REV:**	**REV:**	**REV:**	**REV:**
DRAWING NO: THD-NORTH VENICE FL #TBD-SIGN EXHIBIT						

EXHIBIT APPROVED BY:

FRONT ELEVATION

72'-11 13/16"

16'-6 5/16" | 22'-10 3/16" | 26'-9 7/16"

6'-0" **THE HOME DEPOT**

A **6'-0" CHANNEL LETTERS:**
437.91 Square Feet

28'-9"

14'-7" | 12'-8 3/4"

2'-6" **GARDEN CENTER**

B **2'-6" CHANNEL LETTERS ON BOTTOM MOUNT RACEWAY:**
71.88 Square Feet

13'-7 7/16"

2'-6" **LUMBER**

C **2'-6" CHANNEL LETTERS:**
34 Square Feet

11'-6"

3'-0" | 8'-1 1/8"

3'-0" THE HOME DEPOT **RENTAL** 1'-10 3/4"

D **3'-0" CHANNEL LETTERS & LOGO:**
34.5 Square Feet

1'-0" | 1'-0"

1'-0" RENTAL HOURS
MON-THURS 6 AM - 9 PM
FRIDAY 6 AM - 9 PM
SATURDAY 6 AM - 9 PM
SUNDAY 8 AM - 7 PM

1'-0" RENTAL
ENTRANCE
Ring Bell For Entry

E **F** **1'-0" TRC PLACARDS:**
1 Square Foot Each

20'-0"

1'-6" **ENTRANCE CLEARANCE HEIGHT 13'-6"** 8"

G **1'-6" CANOPY CLEARANCE ENTRANCE SIGN (NON-ILLUMINATED):**
30 Square Feet

20'-0"

1'-6" **EXIT ONLY CLEARANCE HEIGHT 13'-6"** 8"

H **1'-6" CANOPY CLEARANCE EXIT SIGN (NON-ILLUMINATED):**
30 Square Feet

LEFT ELEVATION

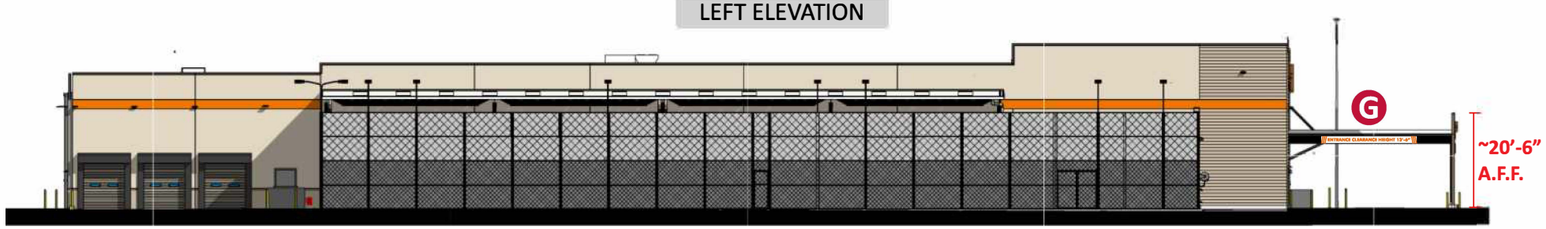

RIGHT ELEVATION

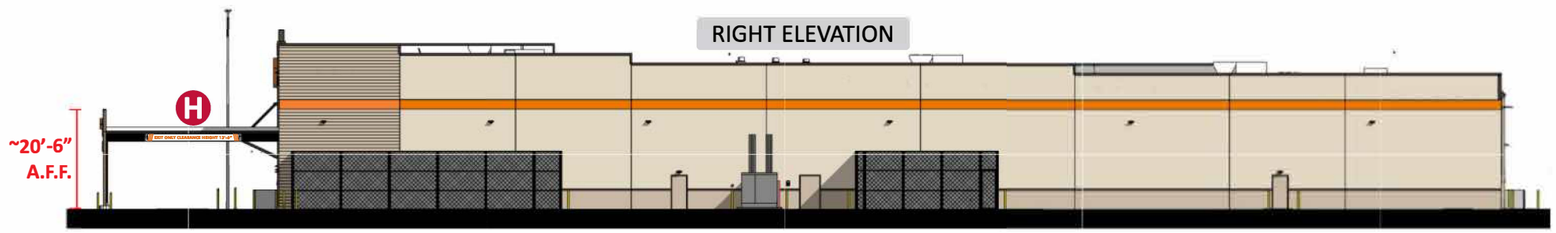

ID. ASSOCIATES
BRINGING THE WORLD'S BRANDS TO LIFE
1771 Industrial Road, Dothan, Alabama 36303
(888) 303-5534 (334) 836-1401
www.idassociatesinc.com
Underwriters Laboratories Inc.

CLIENT: THE HOME DEPOT	**STORE NO:**	**REV:** R1 07/30/25 BRC	**REV:**	**REV:**	**REV:**	**REV:**
LOCATION: NORTH VENICE, FLORIDA	**DATE:** 05/14/2025	**REV:** R2 08/14/25 JAS	**REV:**	**REV:**	**REV:**	**REV:**
ACCOUNT REP: KEVIN CRAMER	**DRAWN BY:** JR	**REV:** R3 09/03/25 BRC	**REV:**	**REV:**	**REV:**	**REV:**
DRAWING NO: THD-NORTH VENICE FL #TBD-SIGN EXHIBIT						

EXHIBIT APPROVED BY:

NEW DOUBLE FACE ILLUMINATED MONUMENT

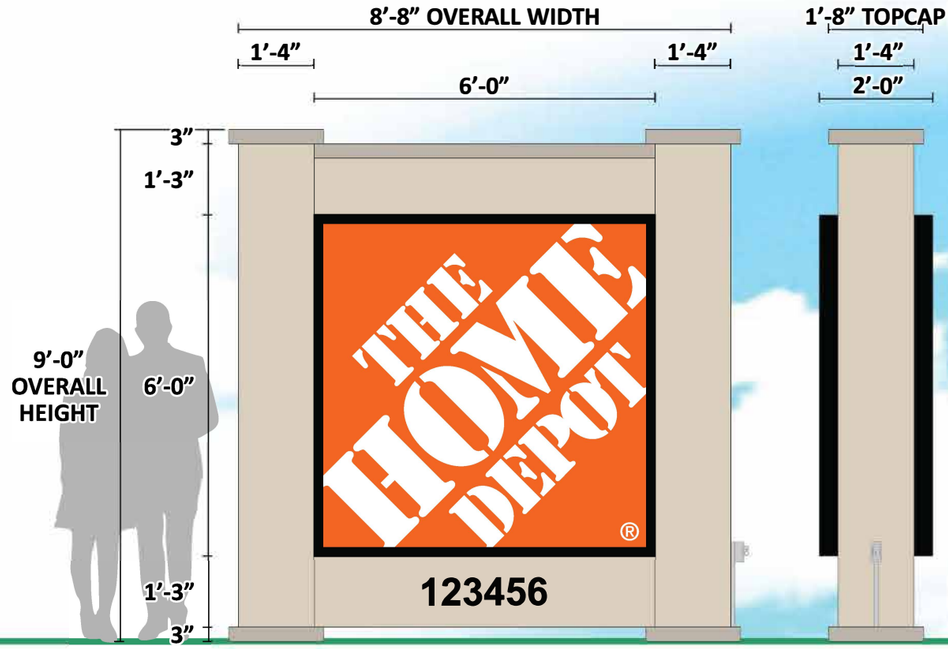

M1 **SIGN CABINET (36.00 SQUARE FEET):**

- **Frame:** 2”x 2” x 16 Gauge Square Tube Steel Frame W/ 2”x 2” x 3/16” Steel Angle
- **Filler:** .063 Exterior Aluminum Painted Polyurethane Gloss Black
- **Retainer:** .063 Aluminum (2” Face Side, 4” Return Side) Painted Polyurethane Gloss Black
- **Faces:** 3M Panagraphics III Flexible Substrate W/ 3M 3630-44 Orange Vinyl First Surface White Copy Weeded Out & 3M 3660M Matte Overlaminate. *For Printed Graphics: Contact A 3M MCS Warranty Printer Certified For Flex-Face Printing.*
- **Illumination:** GE White LEDs Mounted On Vertical Rails. Power Supplies Are GE.
- **Topcap:** 3” Tall .063 Aluminum Painted PPG Fly Ash (Texcoated)
- **Columns:** Fabricated Aluminum Painted PPG Sawdust (Texcoated)

STEEL & STRUCTURE:

- Sized Within Accordance With Local Wind Load & Other Requirements
- Must Be Approved By Atlantic/SSC Construction
- All Exposed Steel Must Be Painted Polyurethane Gloss Black

ELECTRICAL SPECIFICATIONS:

- 277 Volts
- 20 Amp Primary Power To Be Provided By Others Within 6’-0” (72”)
- Of Sign Location.
- GC and/or Electrician To Coordinate The Exact Location Before Sign Placement
- Final Connection To Primary Power By Sign Contractor

COLORS:

3M PANAGRAPHICS III FLEXIBLE FACES	3M 7725-12 BLACK VINYL
3M 3630-44 ORANGE VINYL	3M 3660M MATTE OVERLAMINATE
PPG FLY ASH (TEXCOATED)	PPG SAWDUST (TEXCOATED)

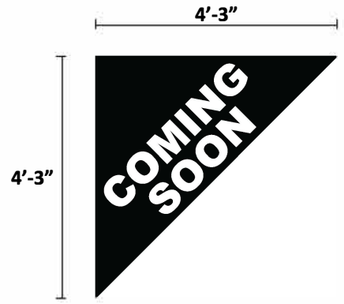

COMING SOON SNIPES (QTY = 2):

- First Surface Print on 3M U 46-20-Low Tac

ID. ASSOCIATES
BRINGING THE WORLD'S BRANDS TO LIFE
1771 Industrial Road, Dothan, Alabama 36303
(888) 303-5534 (334) 836-1401
www.idassociatesinc.com

CLIENT: THE HOME DEPOT	**STORE NO:**	**REV:** R1 07/30/25 BRC	**REV:**	**REV:**	**REV:**	**REV:**
LOCATION: NORTH VENICE, FLORIDA	**DATE:** 05/14/2025	**REV:** R2 08/14/25 JAS	**REV:**	**REV:**	**REV:**	**REV:**
ACCOUNT REP: KEVIN CRAMER	**DRAWN BY:** JR	**REV:** R3 09/03/25 BRC	**REV:**	**REV:**	**REV:**	**REV:**
DRAWING NO: THD-NORTH VENICE FL #TBD-SIGN EXHIBIT						

EXHIBIT APPROVED BY: