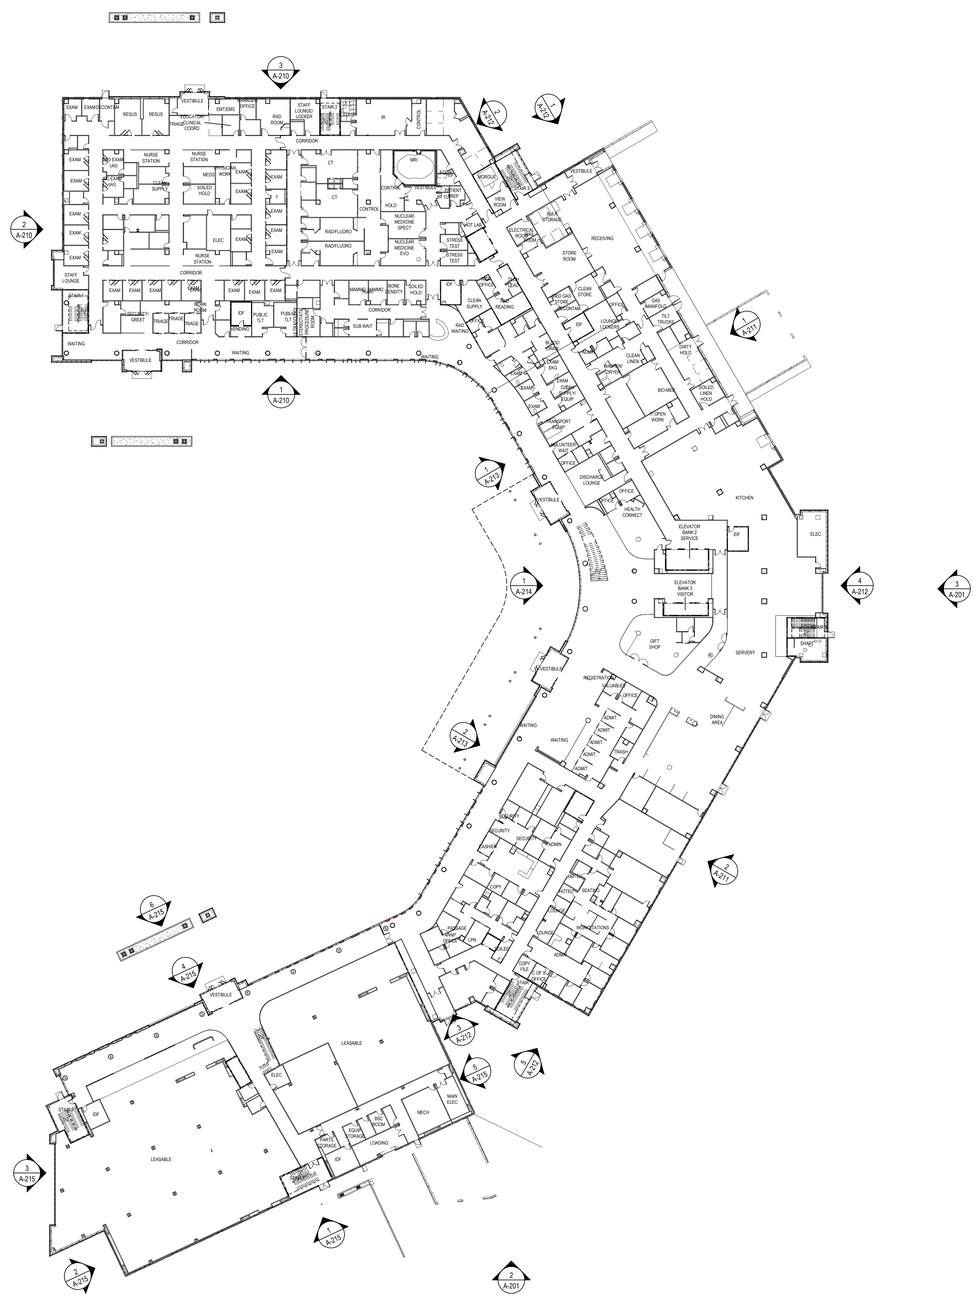

OVERALL FLOOR PLAN - LEVEL 1

Flad Architects
Flad & Associates of Florida, Inc.
AAC000658
2202 N. Westshore Blvd., Ste. 125
Tampa, FL 33607
Tel 813-830-6612
www.flad.com

Flad Structural Engineers
Flad & Associates, Inc.
27676
644 Science Drive
Madison, WI 53711
Tel 608-238-2661
Fax 608-238-6727
www.flad.com

Affiliated Engineers
LICENSE #: CA 5140
Affiliated Engineers SE, Inc.
777 S Harbour Island Blvd. #450
Tampa, FL 33602
Tel: (813) 405-3800

Stantec
LICENSE #: 75477
STANTEC CONSULTING SERVICES
6900 Professional Parkway East
Sarasota, FL 34240
Tel: (941) 907-6900

STATE OF FLORIDA · JEFFREY ZUTZ · AR93015 · REGISTERED ARCHITECT

Jeffrey C. Zutz

Digitally signed by Jeffrey C. Zutz
Date: 2019.03.01 09:38:13 -06'00'
Stamps & Approvals

Project Key Plan

NOT FOR CONSTRUCTION

Rev	Date	Description
	03/06/19	SITE AND DEVELOPMENT SUBMITTAL REV. 03
	02/06/19	SITE AND DEVELOPMENT SUBMITTAL REV. 02
	11/28/18	SITE AND DEVELOPMENT SUBMITTAL

Project Title

smh

Sarasota County Public Hospital District

2600 Laurel Road
Nokomis, FL 34275

90 Bed New Hospital

AHCA#: 23/23960161-101-1

Project Phase: SITE AND DEV. SUBMITTAL REV. 02	
Date: 02/06/19	Drawn By: FLAD
Project Number: 18122-00	Checked By: FLAD

Sheet Title: **OVERALL FLOOR PLAN - LEVEL 1**

Sheet Number: **1** | Rev. No.:

0' 16' 32' 64'

3/1/2019 8:26:54 AM

OVERALL FLOOR PLAN - LEVEL 2

Flad Architects
Flad & Associates of Florida, Inc.
AAC000658
2202 N. Westshore Blvd., Ste. 125
Tampa, FL 33607
Tel 813-830-6612
www.flad.com

Flad Structural Engineers
Flad & Associates, Inc.
27676
644 Science Drive
Madison, WI 53711
Tel 608-238-2661
Fax 608-238-6727
www.flad.com

Affiliated Engineers
LICENSE #: CA 5140
Affiliated Engineers SE, Inc.
777 S Harbour Island Blvd. #450
Tampa, FL 33602
Tel: (813) 405-3800

Stantec
LICENSE #: 75477
STANTEC CONSULTING SERVICES
6900 Professional Parkway East
Sarasota, FL 34240
Tel: (941) 907-6900

STATE OF FLORIDA · JEFFREY ZUTZ · AR93015 · REGISTERED ARCHITECT

Jeffrey C. Zutz — Digitally signed by Jeffrey C. Zutz Date: 2019.03.07 09:40:08 -06'00'

Stamps & Approvals

Project Key Plan

NOT FOR CONSTRUCTION

Rev	Date	Description
	03/06/19	SITE AND DEVELOPMENT SUBMITTAL REV. 03
	02/06/19	SITE AND DEVELOPMENT SUBMITTAL REV. 02
	11/28/18	SITE AND DEVELOPMENT SUBMITTAL

Project Title

smh

Sarasota County Public Hospital District
2600 Laurel Road
Nokomis, FL 34275

90 Bed New Hospital

AHCA #: 23/23960161-101-1

Project Phase: SITE AND DEV. SUBMITTAL REV. 02	
Date: 02/06/19	Drawn By: FLAD
Project Number: 18122-00	Checked By: FLAD

Sheet Title: **OVERALL FLOOR PLAN - LEVEL 2**

Sheet Number: **2** | Rev. No.:

0' 16' 32' 64'

3/1/2019 8:27:03 AM

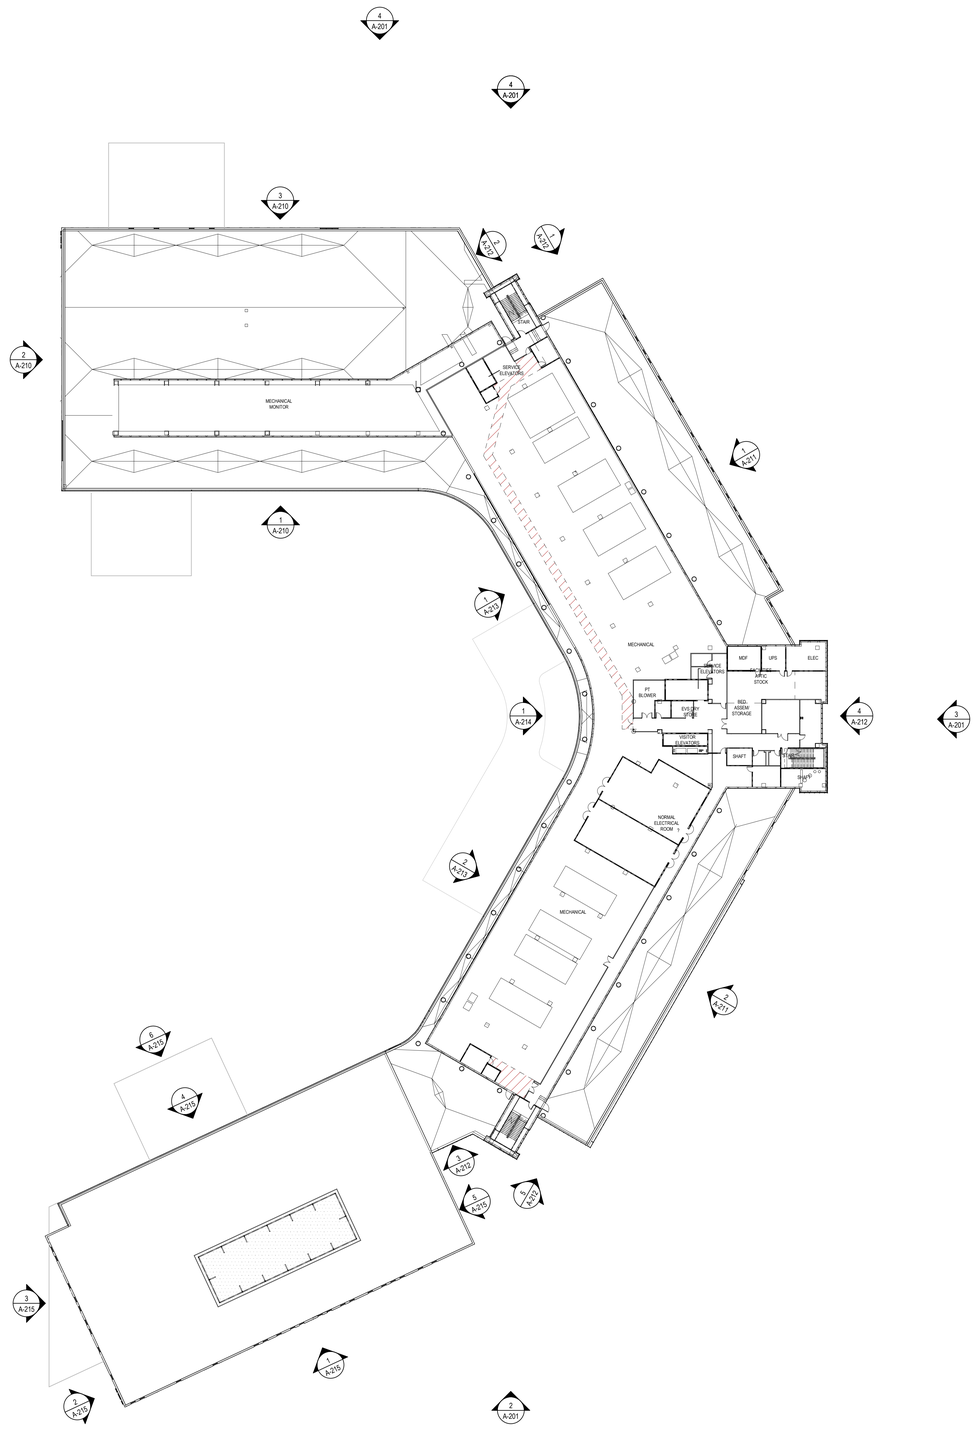

OVERALL FLOOR PLAN - LEVEL 3

Flad Architects
Flad & Associates of Florida, Inc.
AAC000658
2202 N. Westshore Blvd., Ste. 125
Tampa, FL 33607
Tel 813-830-6612
www.flad.com

Flad Structural Engineers
Flad & Associates, Inc.
27676
644 Science Drive
Madison, WI 53711
Tel 608-238-2661
Fax 608-238-6727
www.flad.com

Affiliated Engineers
LICENSE #: CA 5140
Affiliated Engineers SE, Inc.
777 S Harbour Island Blvd. #450
Tampa, FL 33602
Tel: (813) 405-3800

Stantec
LICENSE #: 75477
STANTEC CONSULTING SERVICES
6900 Professional Parkway East
Sarasota, FL 34240
Tel: (941) 907-6900

STATE OF FLORIDA · JEFFREY ZUTZ · AR93015 · REGISTERED ARCHITECT

Jeffrey C. Zutz
Digitally signed by Jeffrey C. Zutz
Date: 2019.03.01 09:40:52 -06'00'
Stamps & Approvals

Project Key Plan

NOT FOR CONSTRUCTION

Rev	Date	Description
	03/06/19	SITE AND DEVELOPMENT SUBMITTAL REV. 03
	02/06/19	SITE AND DEVELOPMENT SUBMITTAL REV. 02
	11/28/18	SITE AND DEVELOPMENT SUBMITTAL

Project Title

smh

Sarasota County Public Hospital District

2600 Laurel Road
Nokomis, FL 34275

90 Bed New Hospital

AHCA #: 23/23960161-101-1

Project Phase: SITE AND DEV. SUBMITTAL REV. 02	
Date: 02/06/19	Drawn By: FLAD
Project Number: 18122-00	Checked By: FLAD

Sheet Title: **OVERALL FLOOR PLAN - LEVEL 3**

Sheet Number	Rev. No.
3	

0' 16' 32' 64'

3/1/2019 8:27:05 AM

A-201
A-211
A-213
A-212
A-210
A-202
A-203
A-204
A-205
A-206
A-207
A-208
A-209
A-214
A-215
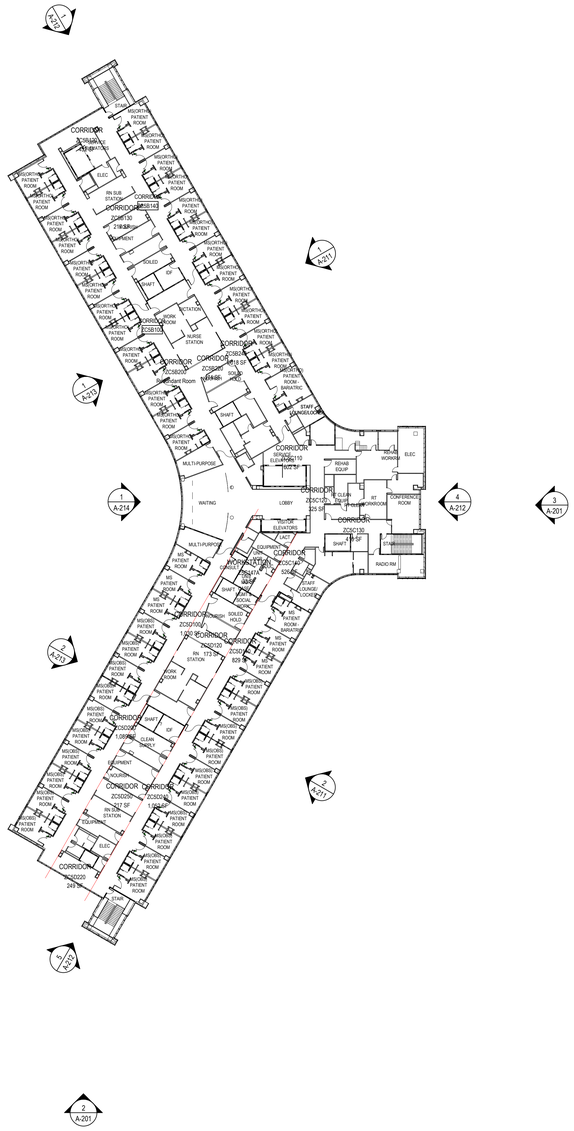

PLAN NORTH

1 OVERALL FLOOR PLAN - LEVEL 5

1/32" = 1'-0"

0' 16' 32' 64'

Flad Architects
Flad & Associates of Florida, Inc.
AAC000658
2202 N. Westshore Blvd., Ste. 125
Tampa, FL 33607
Tel 813-830-6612
www.flad.com

Flad Structural Engineers
Flad & Associates, Inc.
27676
644 Science Drive
Madison, WI 53711
Tel 608-238-2661
Fax 608-238-6727
www.flad.com

AEI Affiliated Engineers
LICENSE #: CA 5140
Affiliated Engineers SE, Inc.
777 S Harbour Island Blvd. #450
Tampa, FL 33602
Tel: (813) 405-3800

Stantec
LICENSE #: 75477
STANTEC CONSULTING SERVICES
6900 Professional Parkway East
Sarasota, FL 34240
Tel: (941) 907-6900

STATE OF FLORIDA · JEFFREY ZUTZ · AR93015 · REGISTERED ARCHITECT

Jeffrey C. Zutz
Digitally signed by Jeffrey C. Zutz
Date: 2019.03.01 09:42:59 -06'00'
Stamps & Approvals

Project Key Plan

NOT FOR CONSTRUCTION

Rev	Date	Description
	03/06/19	SITE AND DEVELOPMENT SUBMITTAL REV. 03
	02/06/19	SITE AND DEVELOPMENT SUBMITTAL REV. 02
	11/28/18	SITE AND DEVELOPMENT SUBMITTAL

Project Title

smh

Sarasota County Public Hospital District

2600 Laurel Road
Nokomis, FL 34275

90 Bed New Hospital

AHCA#: 23/23960161-101-1

Project Phase: SITE AND DEV. SUBMITTAL REV. 02	
Date: 02/06/19	Drawn By: FLAD
Project Number: 18122-00	Checked By: FLAD

Sheet Title: **OVERALL FLOOR PLAN - LEVEL 5**

Sheet Number	Rev. No.
5	

3/1/2019 8:22:11 AM

4 OVERALL NORTH ELEVATION
1/32" = 1'-0"

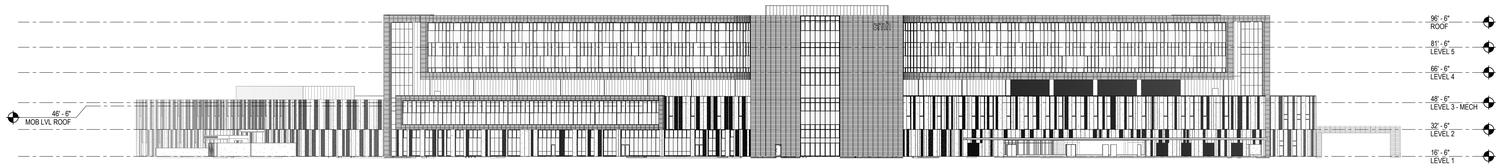

3 OVERALL EAST ELEVATION
1/32" = 1'-0"

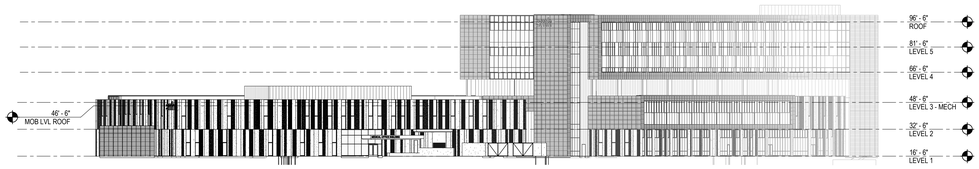

2 OVERALL SOUTH ELEVATION
1/32" = 1'-0"

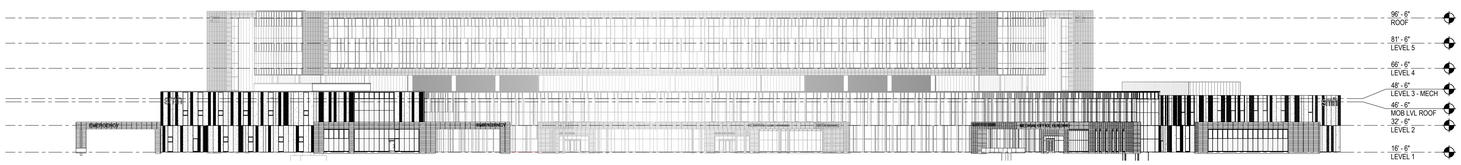

1 OVERALL WEST ELEVATION
1/32" = 1'-0"

0' 16' 32' 64'

SHEET KEYNOTES

Flad Architects
Flad & Associates of Florida, Inc.
AAC000658
2202 N. Westshore Blvd., Ste. 125
Tampa, FL 33607
Tel 813-830-6612
www.flad.com

Flad Structural Engineers
Flad & Associates, Inc.
27676
644 Science Drive
Madison, WI 53711
Tel 608-238-2661
Fax 608-238-6727
www.flad.com

Affiliated Engineers
LICENSE #: CA 5140
Affiliated Engineers SE, Inc.
777 S Harbour Island Blvd. #450
Tampa, FL 33602
Tel: (813) 405-3800

Stantec
LICENSE #: 75477
STANTEC CONSULTING SERVICES
6900 Professional Parkway East
Sarasota, FL 34240
Tel: (941) 907-6900

STATE OF FLORIDA · JEFFREY ZUTZ · AR93015 · REGISTERED ARCHITECT

Jeffrey C. Zutz
Digitally signed by Jeffrey C. Zutz
Date: 2019.03.01 09:44:17 -06'00'

Stamps & Approvals

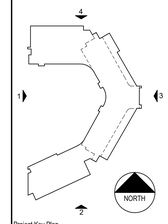

Project Key Plan

NOT FOR CONSTRUCTION

Rev	Date	Description
	03/06/19	SITE AND DEVELOPMENT SUBMITTAL REV. 03
	02/25/19	PROGRESS PRINT
	02/06/19	SITE AND DEVELOPMENT SUBMITTAL REV. 02
	11/28/18	SITE AND DEVELOPMENT SUBMITTAL

Project Title

smh

Sarasota County Public Hospital District

2600 Laurel Road
Nokomis, FL 34275

90 Bed New Hospital

AHCA#: 23/23960161-101-1

Project Phase: PROGRESS PRINT	
Date: 02/26/19	Drawn By: FLAD
Project Number: 18122-00	Checked By: FLAD

Sheet Title
OVERALL EXTERIOR ELEVATIONS

Sheet Number: **A-201**
Rev. No.

3/1/2019 8:33:42 AM

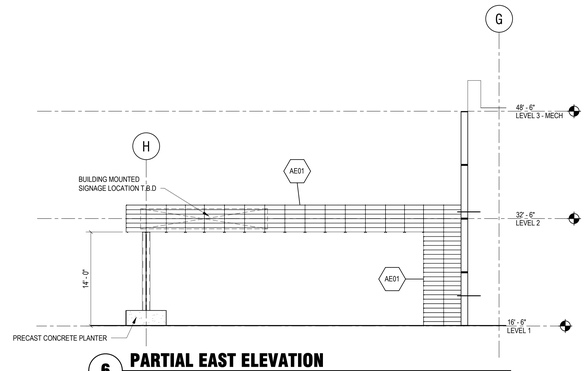

6 PARTIAL EAST ELEVATION
1/8" = 1'-0"

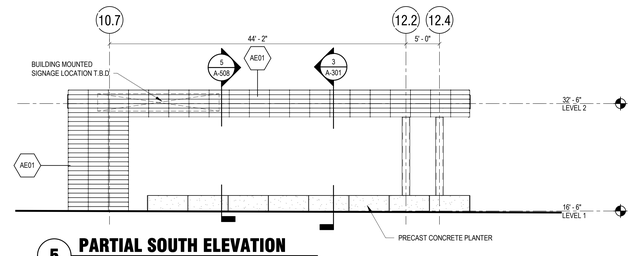

5 PARTIAL SOUTH ELEVATION
1/8" = 1'-0"

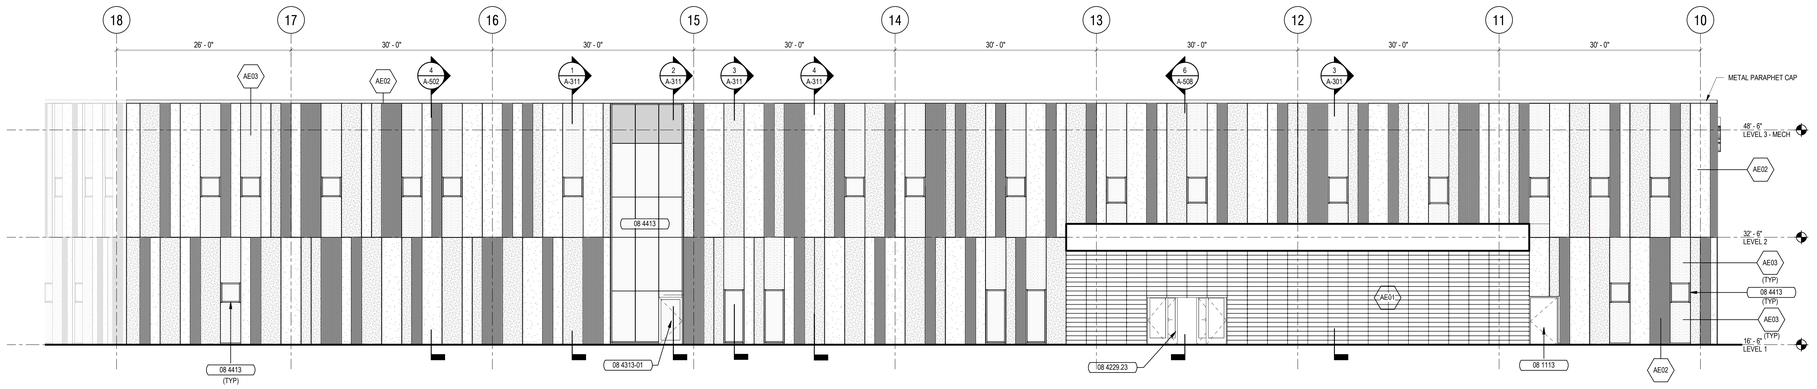

3 PARTIAL NORTH ELEVATION
1/8" = 1'-0"

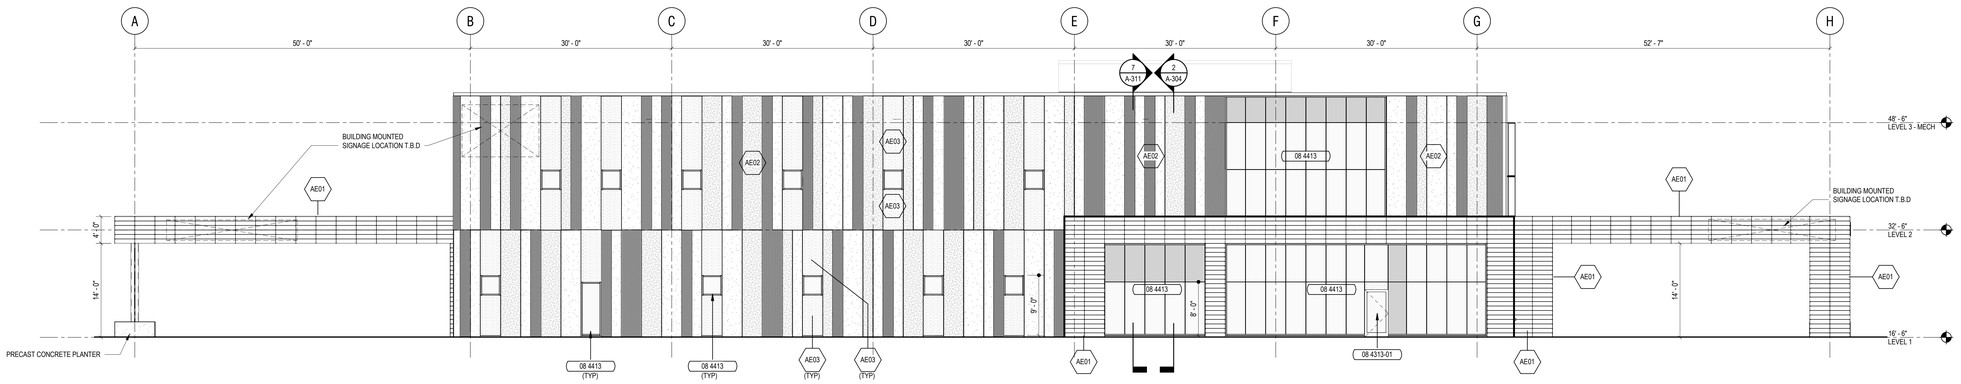

2 PARTIAL WEST ELEVATION
1/8" = 1'-0"

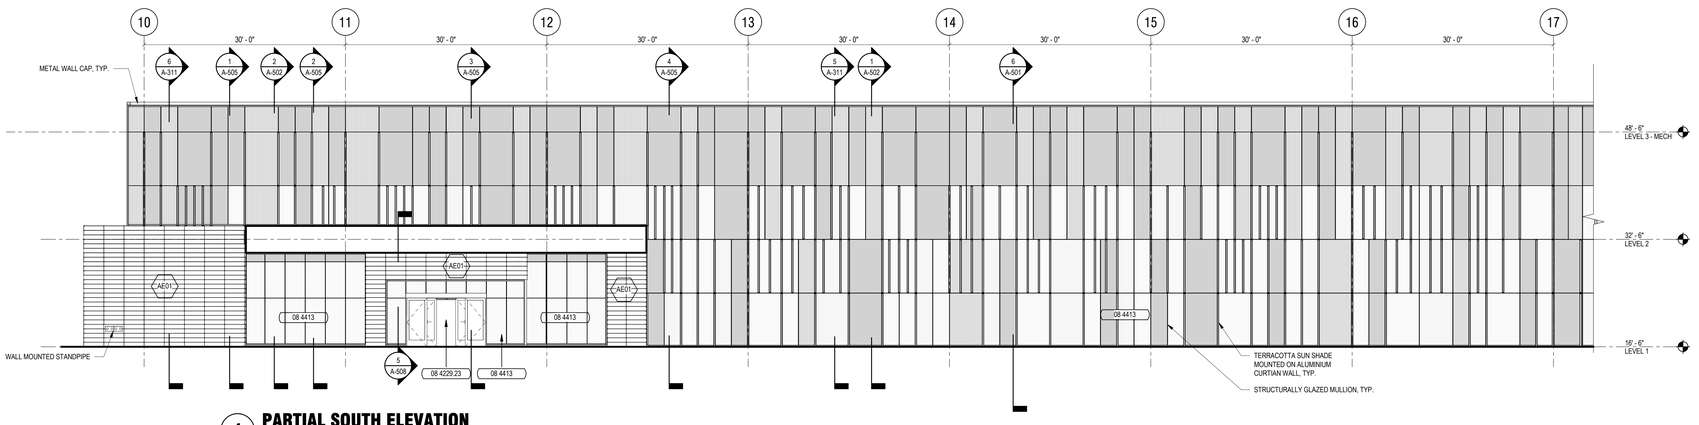

1 PARTIAL SOUTH ELEVATION
1/8" = 1'-0"

0' 4' 8' 16'

MATERIAL LEGEND:

- PC - 1 :
- PC - 2 :
- PC - 3 :
- PC - 4 :
- COMPOSITE METAL PANEL :
- CORRUGATED METAL PANEL:

SHEET KEYNOTES

AE01	EXTERIOR WALL TYPE AE01; SEE SHEET A-500
AE02	EXTERIOR WALL TYPE AE02; SEE SHEET A-500
AE03	EXTERIOR WALL TYPE AE03; SEE SHEET A-500

SPEC KEYNOTES

08 1113	HOLLOW METAL DOORS AND FRAMES
08 4229.23	SLIDING AUTOMATIC ENTRANCES
08 4313-01	ALUMINUM FRAMED ENTRANCE DOOR
08 4413	GLAZED ALUMINUM CURTAIN WALL

Flad Architects
Flad & Associates of Florida, Inc.
AAC000658
2202 N. Westshore Blvd., Ste. 125
Tampa, FL 33607
Tel 813-830-6612
www.flad.com

Flad Structural Engineers
Flad & Associates, Inc.
27676
644 Science Drive
Madison, WI 53711
Tel 608-238-2661
Fax 608-238-6727
www.flad.com

Affiliated Engineers
LICENSE #: CA 5140
Affiliated Engineers SE, Inc.
777 S Harbour Island Blvd. #450
Tampa, FL 33602
Tel: (813) 405-3800

Stantec
LICENSE #: 75477
STANTEC CONSULTING SERVICES
6900 Professional Parkway East
Sarasota, FL 34240
Tel: (941) 907-6900

STATE OF FLORIDA · JEFFREY ZUTZ · AR93015 · REGISTERED ARCHITECT

Jeffrey C. Zutz
Digitally signed by Jeffrey C. Zutz
Date: 2019.03.01 14:45:27 -06'00'

Stamps & Approvals

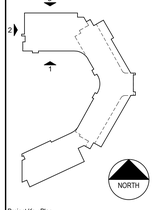

Project Key Plan

NOT FOR CONSTRUCTION

Rev	Date	Description
	03/06/19	SITE AND DEVELOPMENT SUBMITTAL REV. 03
	02/26/19	PROGRESS PRINT
	02/06/19	SITE AND DEVELOPMENT SUBMITTAL REV. 02
	11/28/18	SITE AND DEVELOPMENT SUBMITTAL

Project Title

smh

Sarasota County Public Hospital District

2600 Laurel Road
Nokomis, FL 34275

90 Bed New Hospital

AHCA#: 23/23960161-101-1

Project Phase	PROGRESS PRINT
Date	02/26/19
Drawn By	FLAD
Project Number	18122-00
Checked By	FLAD

Sheet Title

EXTERIOR ELEVATIONS

Sheet Number	Rev. No.
A-210	

3/1/2019 8:33:57 AM

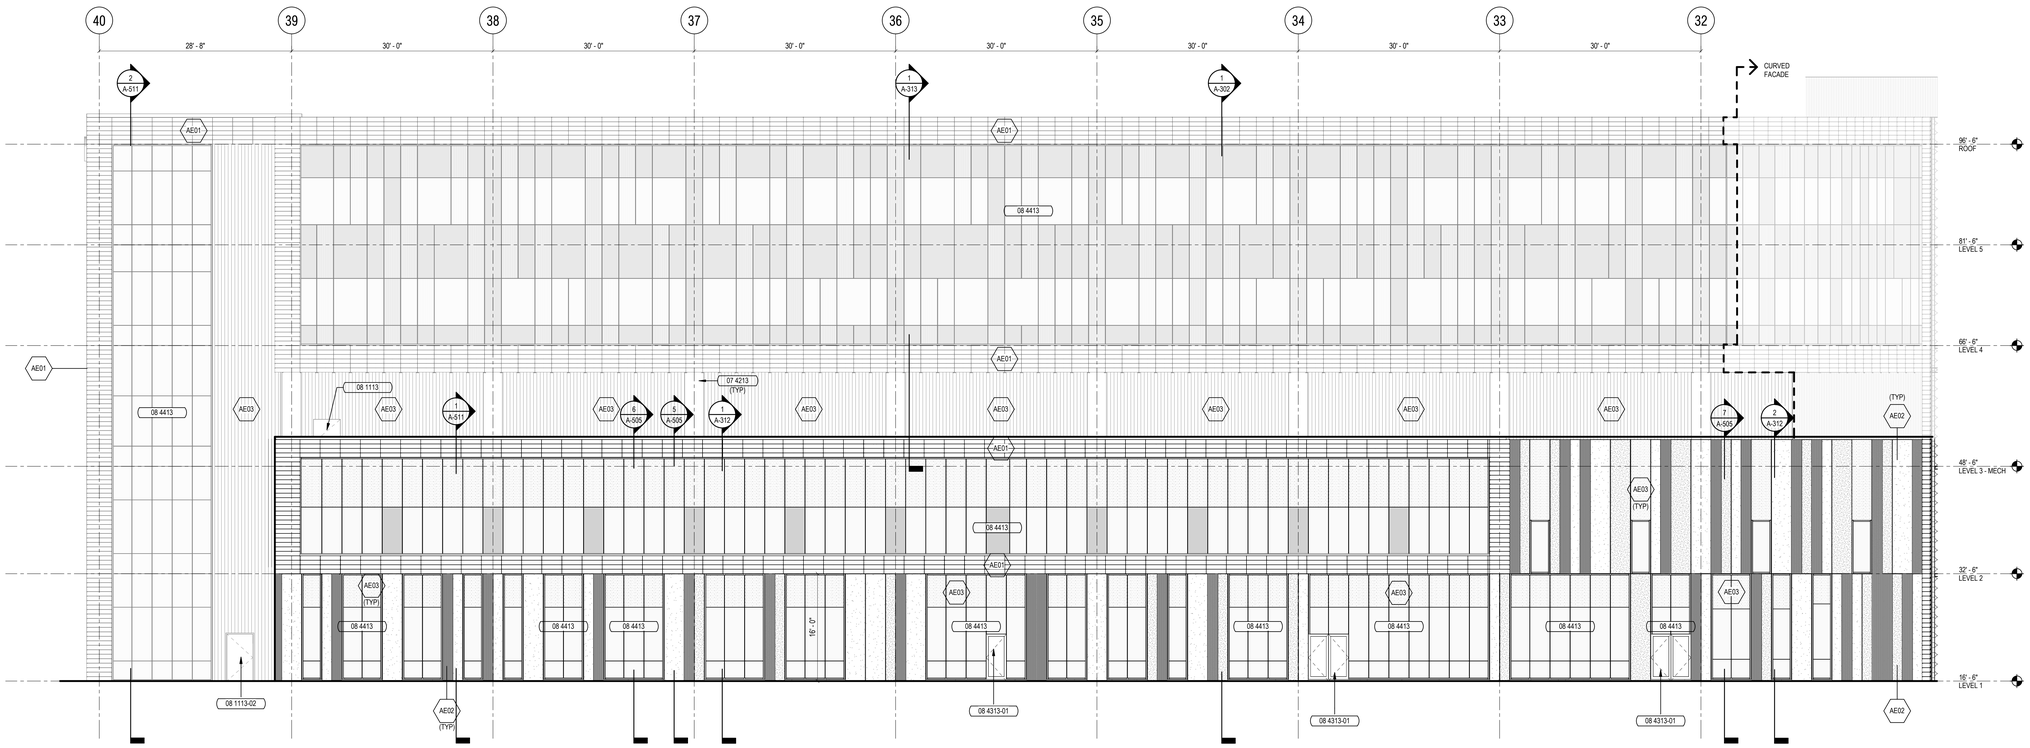

2 PARTIAL EAST ELEVATION
1/8" = 1'-0"

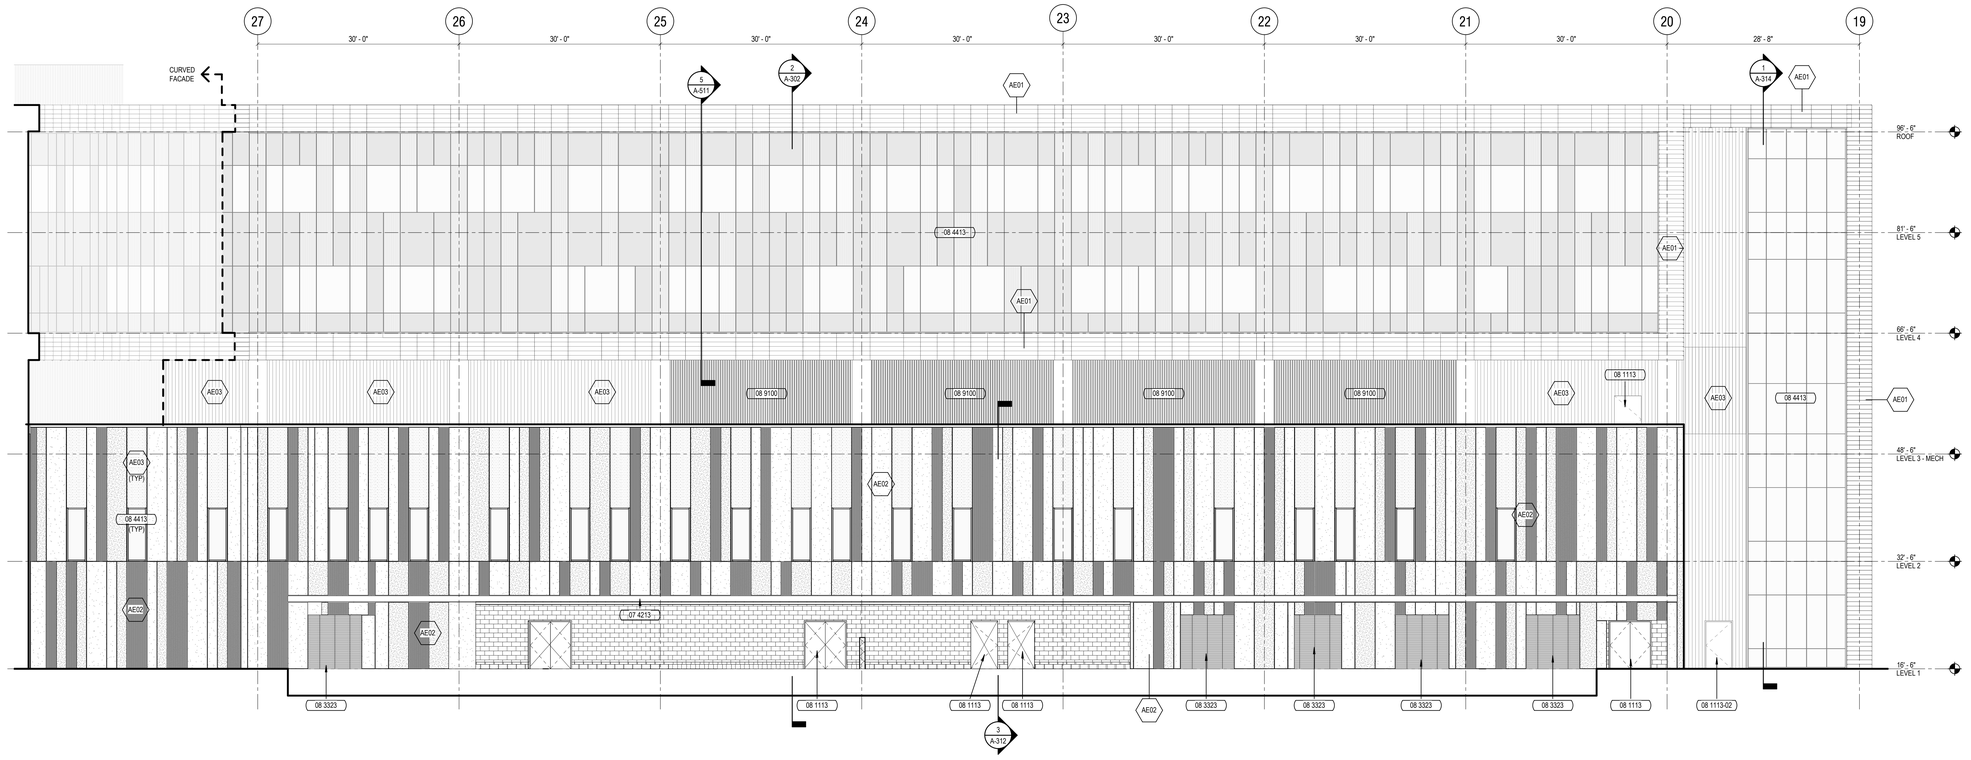

1 PARTIAL EAST ELEVATION
1/8" = 1'-0"

0' 4' 8' 16'

MATERIAL LEGEND:

PC - 1 :
PC - 2 :
PC - 3 :
PC - 4 :
COMPOSITE METAL PANEL :
CORRUGATED METAL PANEL:

SHEET KEYNOTES

AE01	EXTERIOR WALL TYPE AE01; SEE SHEET A-500
AE02	EXTERIOR WALL TYPE AE02; SEE SHEET A-500
AE03	EXTERIOR WALL TYPE AE03; SEE SHEET A-500

SPEC KEYNOTES

07 4213	METAL WALL PANELS
08 1113	HOLLOW METAL DOORS AND FRAMES
08 1113-02	METAL DOOR
08 3323	OVERHEAD COILING DOORS
08 4313-01	ALUMINUM FRAMED ENTRANCE DOOR
08 4413	GLAZED ALUMINUM CURTAIN WALL
08 9100	LOUVERS

Flad Architects
Flad & Associates of Florida, Inc.
AAC000658
2202 N. Westshore Blvd., Ste. 125
Tampa, FL 33607
Tel 813-830-6612
www.flad.com

Flad Structural Engineers
Flad & Associates, Inc.
27676
644 Science Drive
Madison, WI 53711
Tel 608-238-2661
Fax 608-238-6727
www.flad.com

Affiliated Engineers
LICENSE #: CA 5140
Affiliated Engineers SE, Inc.
777 S Harbour Island Blvd. #450
Tampa, FL 33602
Tel: (813) 405-3800

Stantec
LICENSE #: 75477
STANTEC CONSULTING SERVICES
6900 Professional Parkway East
Sarasota, FL 34240
Tel: (941) 907-6900

STATE OF FLORIDA · JEFFREY ZUTZ · AR93015 · REGISTERED ARCHITECT

Jeffrey C. Zutz

Digitally signed by Jeffrey C. Zutz
Date: 2019.03.01 09:46:33 -06'00'

Stamps & Approvals

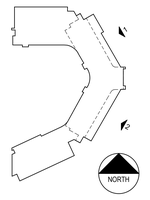

Project Key Plan

NOT FOR CONSTRUCTION

Rev	Date	Description
	03/06/19	SITE AND DEVELOPMENT SUBMITTAL REV. 03
	02/26/19	PROGRESS PRINT
	02/06/19	SITE AND DEVELOPMENT SUBMITTAL REV. 02
	11/28/18	SITE AND DEVELOPMENT SUBMITTAL

Project Title

smh

Sarasota County Public Hospital District

2600 Laurel Road
Nokomis, FL 34275

90 Bed New Hospital

AHCA#: 23/23960161-101-1

Project Phase	PROGRESS PRINT
Date	02/26/19
Drawn By	FLAD
Project Number	18122-00
Checked By	FLAD

Sheet Title

EXTERIOR ELEVATIONS

Sheet Number	Rev. No.
A-211	

3/1/2019 8:24:13 AM

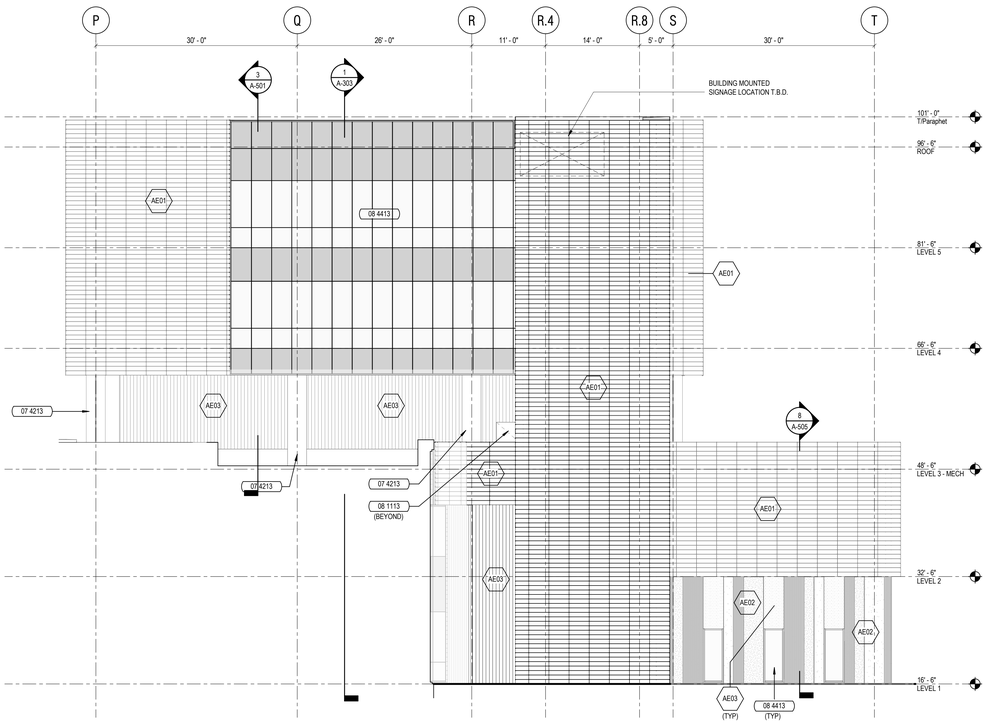

5 PARTIAL SOUTH ELEVATION
1/8" = 1'-0"

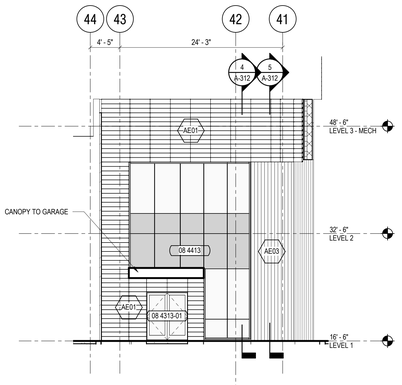

3 PARTIAL SOUTH ELEVATION
1/8" = 1'-0"

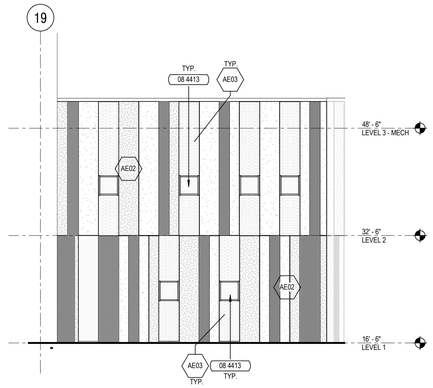

2 PARTIAL EAST ELEVATION
1/8" = 1'-0"

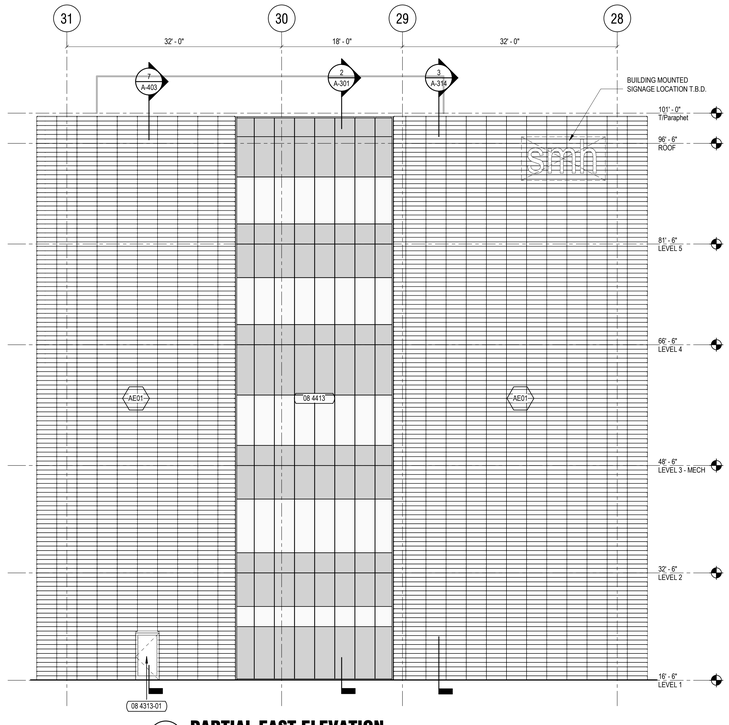

4 PARTIAL EAST ELEVATION
1/8" = 1'-0"

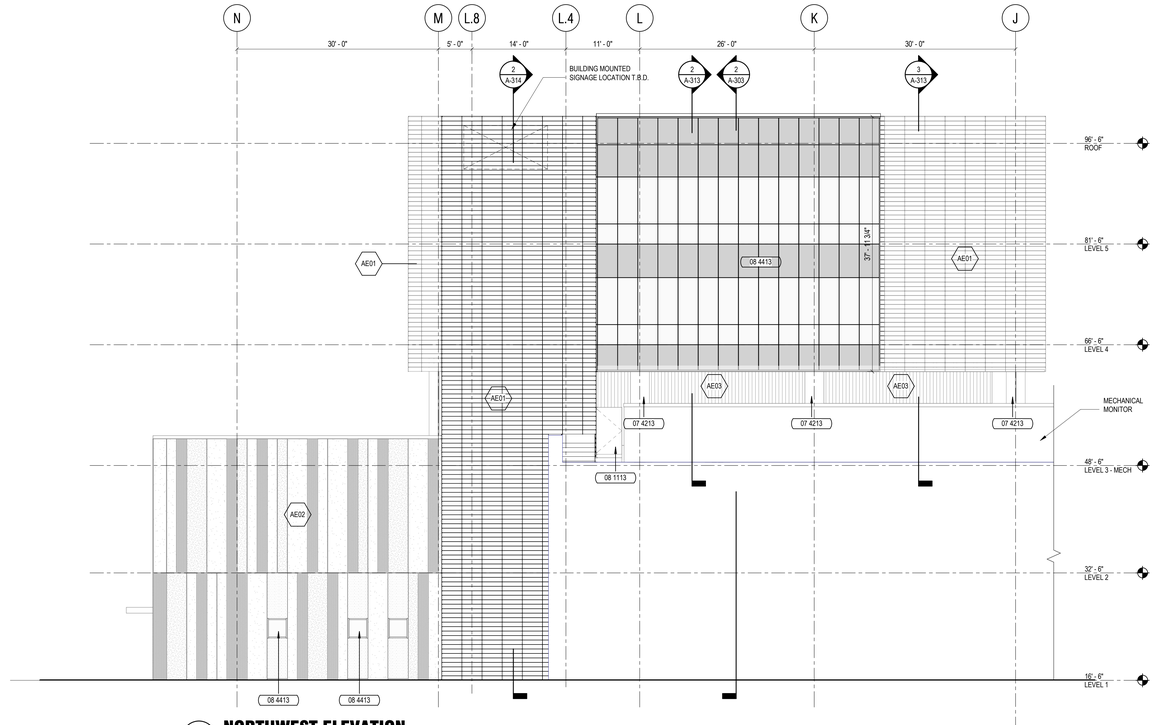

1 NORTHWEST ELEVATION
1/8" = 1'-0"

0' 4' 8' 16'

MATERIAL LEGEND:

PC - 1 :
PC - 2 :
PC - 3 :
PC - 4 :
COMPOSITE METAL PANEL :
CORRUGATED METAL PANEL:

SHEET KEYNOTES

AE01	EXTERIOR WALL TYPE AE01; SEE SHEET A-500
AE02	EXTERIOR WALL TYPE AE02; SEE SHEET A-500
AE03	EXTERIOR WALL TYPE AE03; SEE SHEET A-500

SPEC KEYNOTES

07 4213	METAL WALL PANELS
08 1113	HOLLOW METAL DOORS AND FRAMES
08 4313-01	ALUMINUM FRAMED ENTRANCE DOOR
08 4413	GLAZED ALUMINUM CURTAIN WALL

Flad Architects
Flad & Associates of Florida, Inc.
AAC000658
2202 N. Westshore Blvd., Ste. 125
Tampa, FL 33607
Tel 813-830-6612
www.flad.com

Flad Structural Engineers
Flad & Associates, Inc.
27676
644 Science Drive
Madison, WI 53711
Tel 608-238-2661
Fax 608-238-6727
www.flad.com

Affiliated Engineers
LICENSE #: CA 5140
Affiliated Engineers SE, Inc.
777 S Harbour Island Blvd. #450
Tampa, FL 33602
Tel: (813) 405-3800

Stantec
LICENSE #: 75477
STANTEC CONSULTING SERVICES
6900 Professional Parkway East
Sarasota, FL 34240
Tel: (941) 907-6900

STATE OF FLORIDA · JEFFREY ZUTZ · AR93015 · REGISTERED ARCHITECT

Jeffrey C. Zutz
Digitally signed by Jeffrey C. Zutz
Date: 2019.03.01 09:47:43 -06'00'
Stamps & Approvals

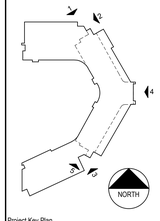

Project Key Plan

NOT FOR CONSTRUCTION

Rev	Date	Description
	03/06/19	SITE AND DEVELOPMENT SUBMITTAL REV. 03
	02/25/19	PROGRESS PRINT
	02/06/19	SITE AND DEVELOPMENT SUBMITTAL REV. 02
	11/28/18	SITE AND DEVELOPMENT SUBMITTAL

Project Title

smh

Sarasota County Public Hospital District

2600 Laurel Road
Nokomis, FL 34275

90 Bed New Hospital

AHCA#: 23/23960161-101-1

Project Phase	PROGRESS PRINT
Date	02/26/19
Drawn By	FLAD
Project Number	18122-00
Checked By	FLAD

Sheet Title
EXTERIOR ELEVATIONS

Sheet Number	Rev. No.
A-212	

3/1/2019 8:34:32 AM

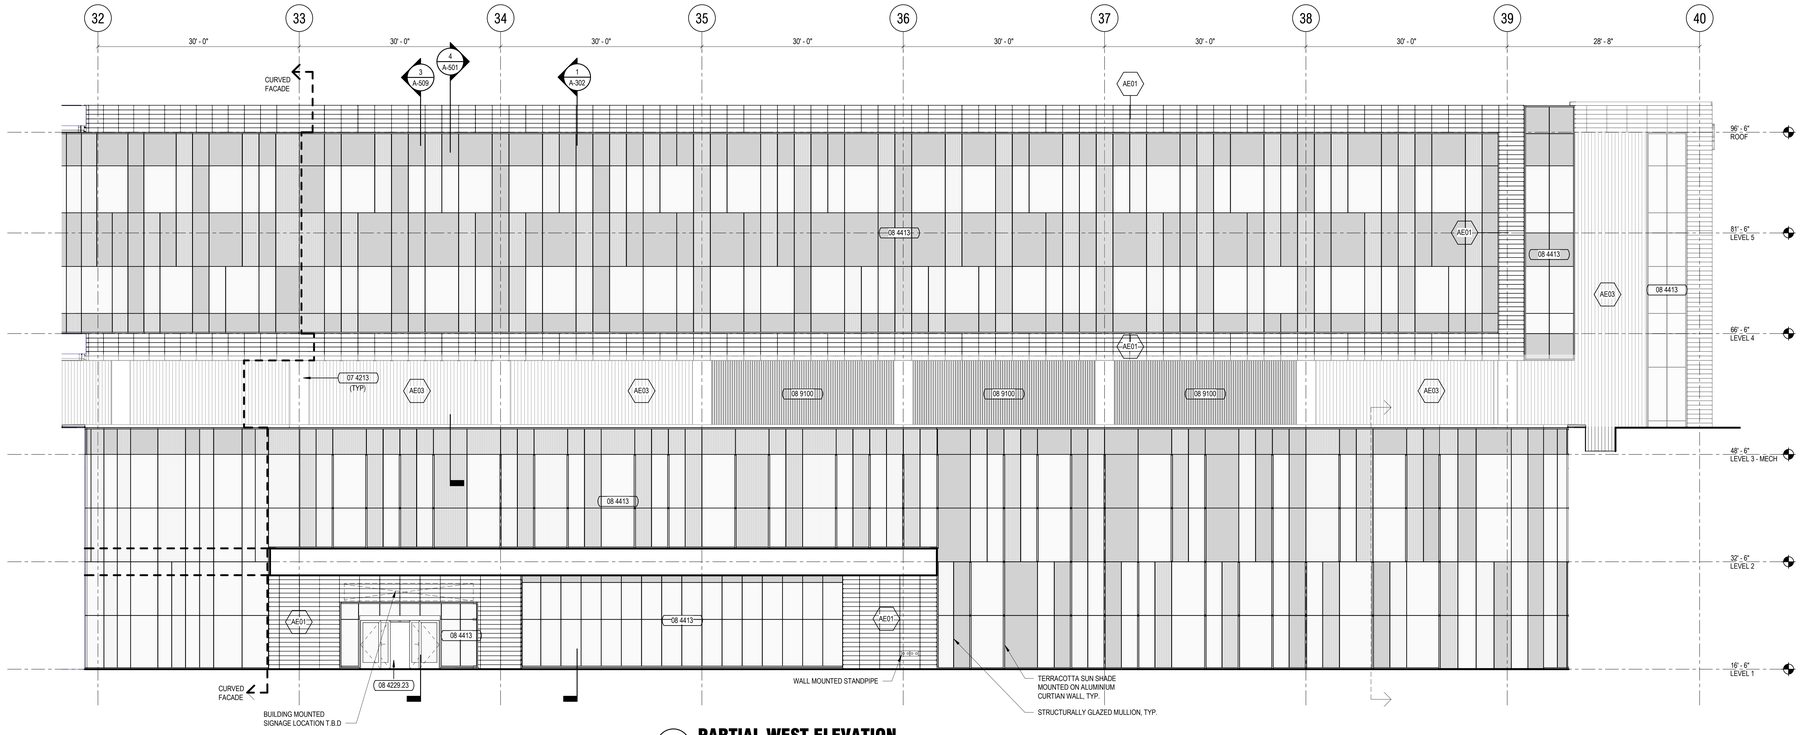

2 PARTIAL WEST ELEVATION
1/8" = 1'-0"

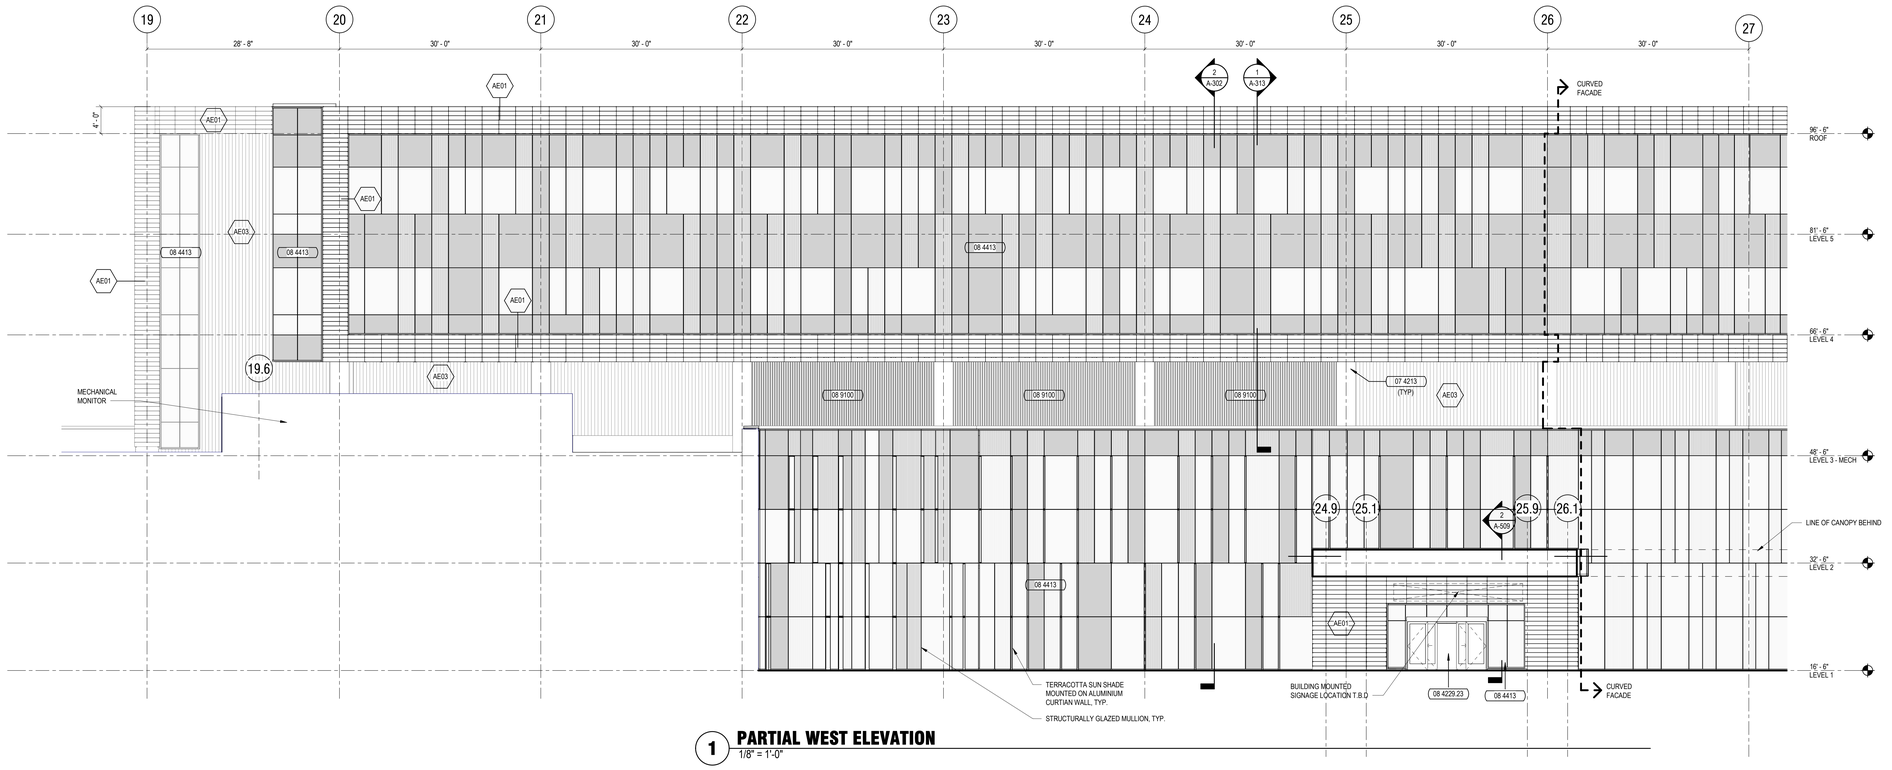

1 PARTIAL WEST ELEVATION
1/8" = 1'-0"

0' 4' 8' 16'

MATERIAL LEGEND:

PC - 1 :
PC - 2 :
PC - 3 :
PC - 4 :
COMPOSITE METAL PANEL :
CORRUGATED METAL PANEL:

SHEET KEYNOTES

AE01	EXTERIOR WALL TYPE AE01; SEE SHEET A-500
AE03	EXTERIOR WALL TYPE AE03; SEE SHEET A-500

SPEC KEYNOTES

07 4213	METAL WALL PANELS
08 4229.23	SLIDING AUTOMATIC ENTRANCES
08 4413	GLAZED ALUMINUM CURTAIN WALL
08 9100	LOUVERS

Flad Architects
Flad & Associates of Florida, Inc.
AAC000658
2202 N. Westshore Blvd., Ste. 125
Tampa, FL 33607
Tel 813-830-6612
www.flad.com

Flad Structural Engineers
Flad & Associates, Inc.
27676
644 Science Drive
Madison, WI 53711
Tel 608-238-2661
Fax 608-238-6727
www.flad.com

Affiliated Engineers
LICENSE #: CA 5140
Affiliated Engineers SE, Inc.
777 S Harbour Island Blvd. #450
Tampa, FL 33602
Tel: (813) 405-3800

Stantec
LICENSE #: 75477
STANTEC CONSULTING SERVICES
6900 Professional Parkway East
Sarasota, FL 34240
Tel: (941) 907-6900

STATE OF FLORIDA · JEFFREY ZUTZ · AR93015 · REGISTERED ARCHITECT

Jeffrey C. Zutz
Digitally signed by Jeffrey C. Zutz
Date: 2019.03.01 09:48:41 -06'00'
Stamps & Approvals

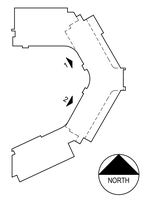

Project Key Plan

NOT FOR CONSTRUCTION

Rev	Date	Description
	03/06/19	SITE AND DEVELOPMENT SUBMITTAL REV. 03
	02/26/19	PROGRESS PRINT
	02/06/19	SITE AND DEVELOPMENT SUBMITTAL REV. 02
	11/28/18	SITE AND DEVELOPMENT SUBMITTAL

Project Title

smh

Sarasota County Public Hospital District
2600 Laurel Road
Nokomis, FL 34275

90 Bed New Hospital

AHCA#: 23/23960161-101-1

Project Phase	PROGRESS PRINT
Date: 02/26/19	Drawn By: FLAD
Project Number: 18122-00	Checked By: FLAD

Sheet Title
EXTERIOR ELEVATIONS

Sheet Number **A-213** | Rev. No.

3/1/2019 8:24:44 AM

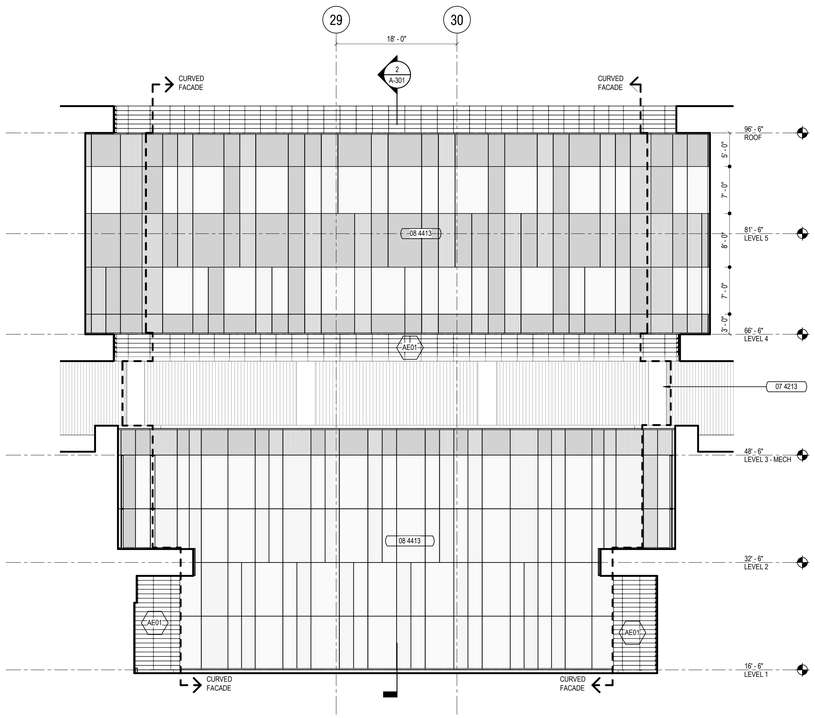

7 PARTIAL WEST ELEVATION
1/8" = 1'-0"

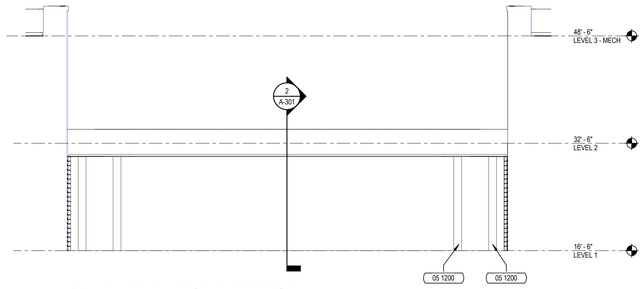

4 PARTIAL EAST ELEVATION
1/8" = 1'-0"

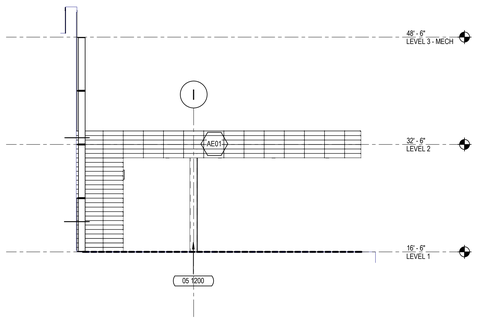

3 PARTIAL NORTH ELEVATION
1/8" = 1'-0"

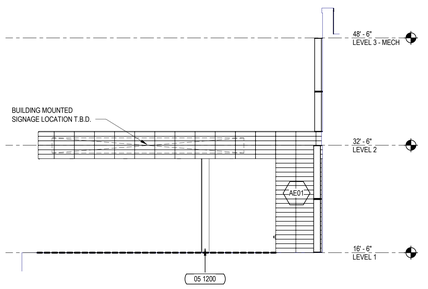

2 PARTIAL WEST ELEVATION
1/8" = 1'-0"

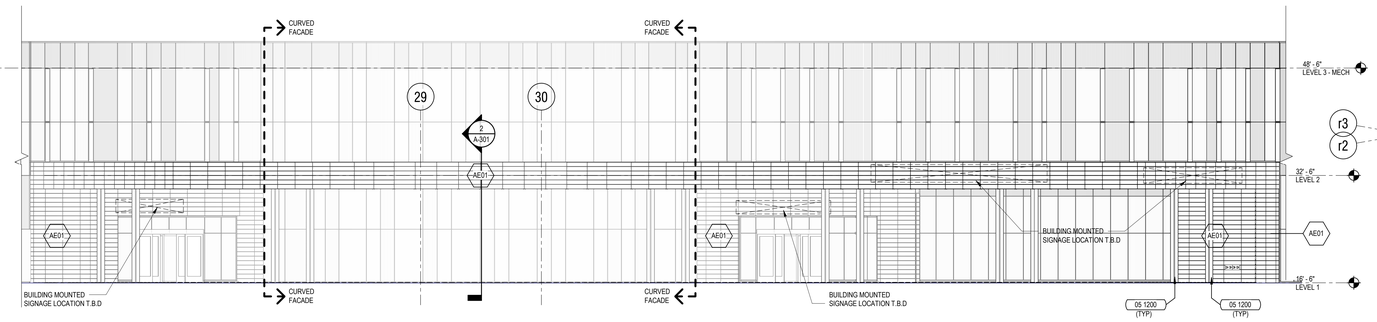

6 PARTIAL WEST ELEVATION
1/8" = 1'-0"

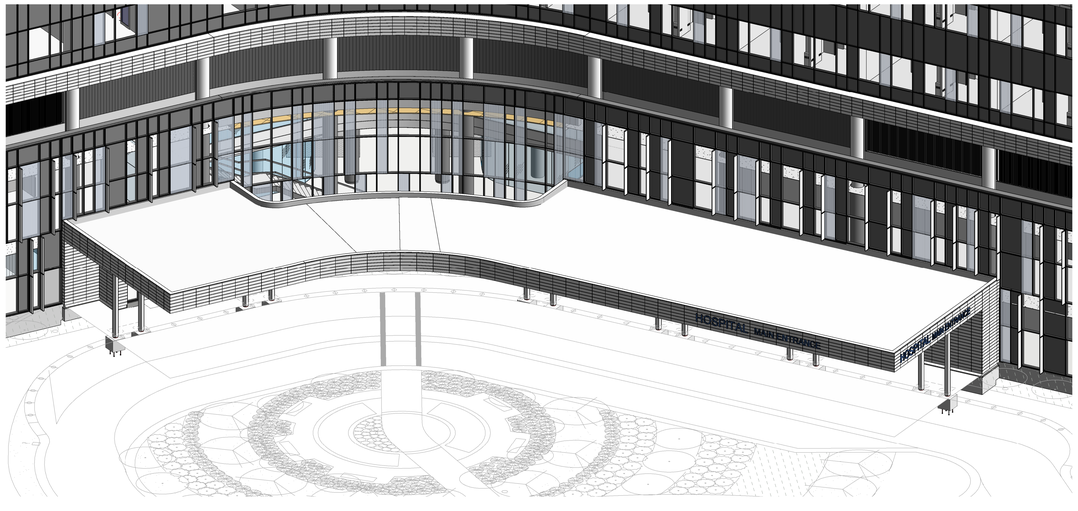

5 MAIN CANOPY ISOMETRIC

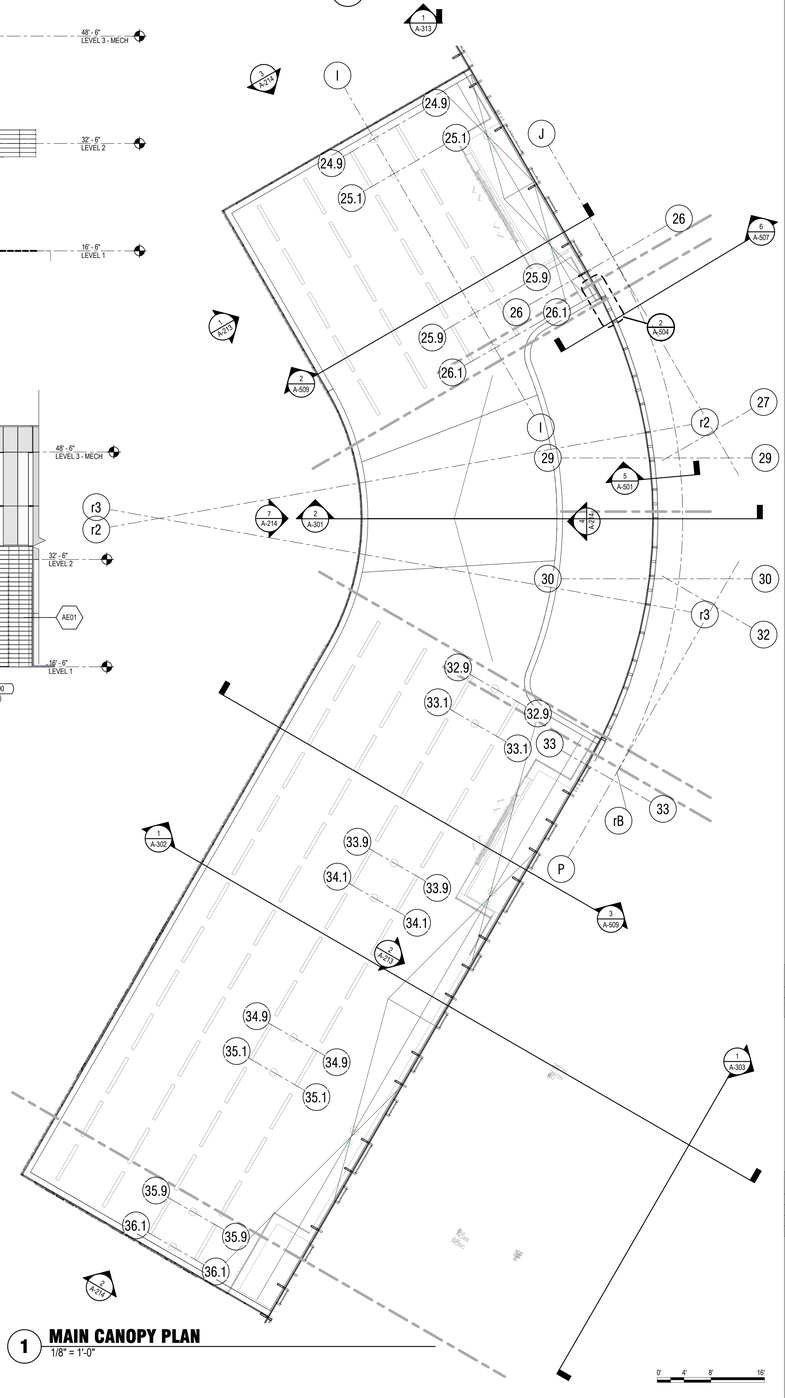

1 MAIN CANOPY PLAN
1/8" = 1'-0"

MATERIAL LEGEND:

- PC - 1 :
- PC - 2 :
- PC - 3 :
- PC - 4 :
- COMPOSITE METAL PANEL :
- CORRUGATED METAL PANEL:

SHEET KEYNOTES

AE01	EXTERIOR WALL TYPE AE01; SEE SHEET A-500

SPEC KEYNOTES

05 1200	STRUCTURAL STEEL FRAMING
07 4213	METAL WALL PANELS
08 4413	GLAZED ALUMINUM CURTAIN WALL

Flad Architects
Flad & Associates of Florida, Inc.
AAC000658
2202 N. Westshore Blvd., Ste. 125
Tampa, FL 33607
Tel 813-830-6612
www.flad.com

Flad Structural Engineers
Flad & Associates, Inc.
27676
644 Science Drive
Madison, WI 53711
Tel 608-238-2661
Fax 608-238-6727
www.flad.com

Affiliated Engineers
LICENSE #: CA 5140
Affiliated Engineers SE, Inc.
777 S Harbour Island Blvd. #450
Tampa, FL 33602
Tel: (813) 405-3800

Stantec
LICENSE #: 75477
STANTEC CONSULTING SERVICES
6900 Professional Parkway East
Sarasota, FL 34240
Tel: (941) 907-6900

STATE OF FLORIDA · JEFFREY ZUTZ · AR93015 · REGISTERED ARCHITECT

Jeffrey C. Zutz
Digitally signed by Jeffrey C. Zutz
Date: 2019.03.01 09:49:48 -06'00'
Stamps & Approvals

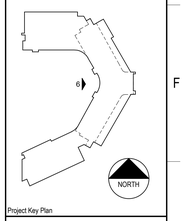

Project Key Plan

NOT FOR CONSTRUCTION

Rev	Date	Description
	03/06/19	SITE AND DEVELOPMENT SUBMITTAL REV. 03
	02/25/19	PROGRESS PRINT
	02/06/19	SITE AND DEVELOPMENT SUBMITTAL REV. 02
	11/28/18	SITE AND DEVELOPMENT SUBMITTAL

Project Title

smh

Sarasota County Public Hospital District
2600 Laurel Road
Nokomis, FL 34275

90 Bed New Hospital

AHCA#: 23/23960161-101-1

Project Phase	PROGRESS PRINT
Date: 02/26/19	Drawn By: FLAD
Project Number: 18122-00	Checked By: FLAD

Sheet Title
EXTERIOR ELEVATIONS

Sheet Number	Rev. No.
A-214	

3/1/2019 8:35:16 AM

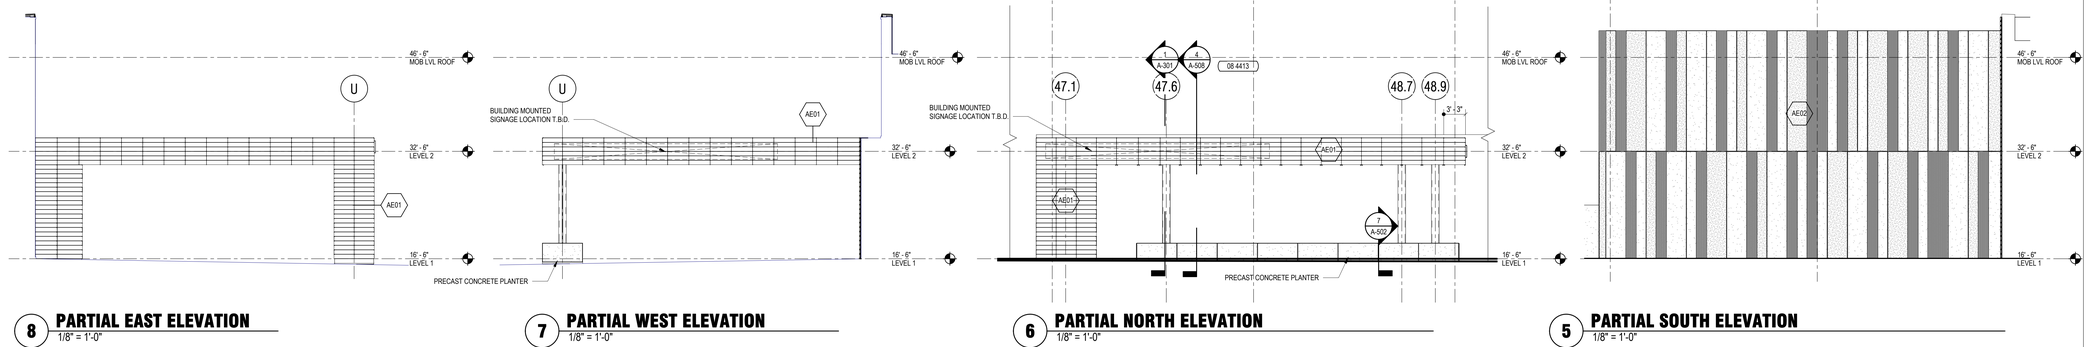

8 PARTIAL EAST ELEVATION
1/8" = 1'-0"

7 PARTIAL WEST ELEVATION
1/8" = 1'-0"

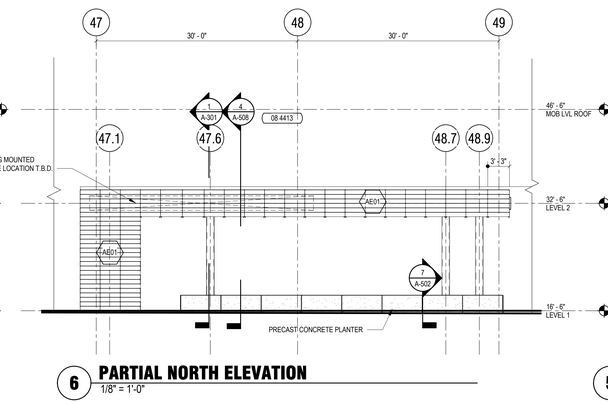

6 PARTIAL NORTH ELEVATION
1/8" = 1'-0"

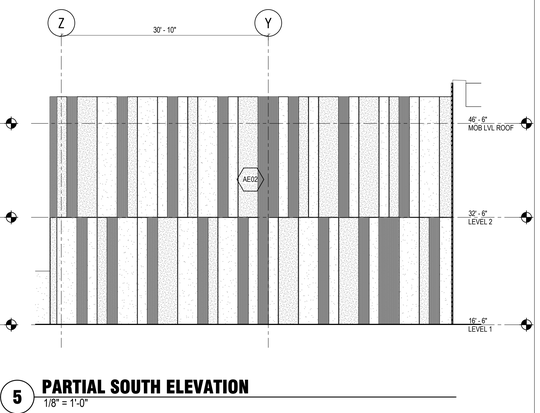

5 PARTIAL SOUTH ELEVATION
1/8" = 1'-0"

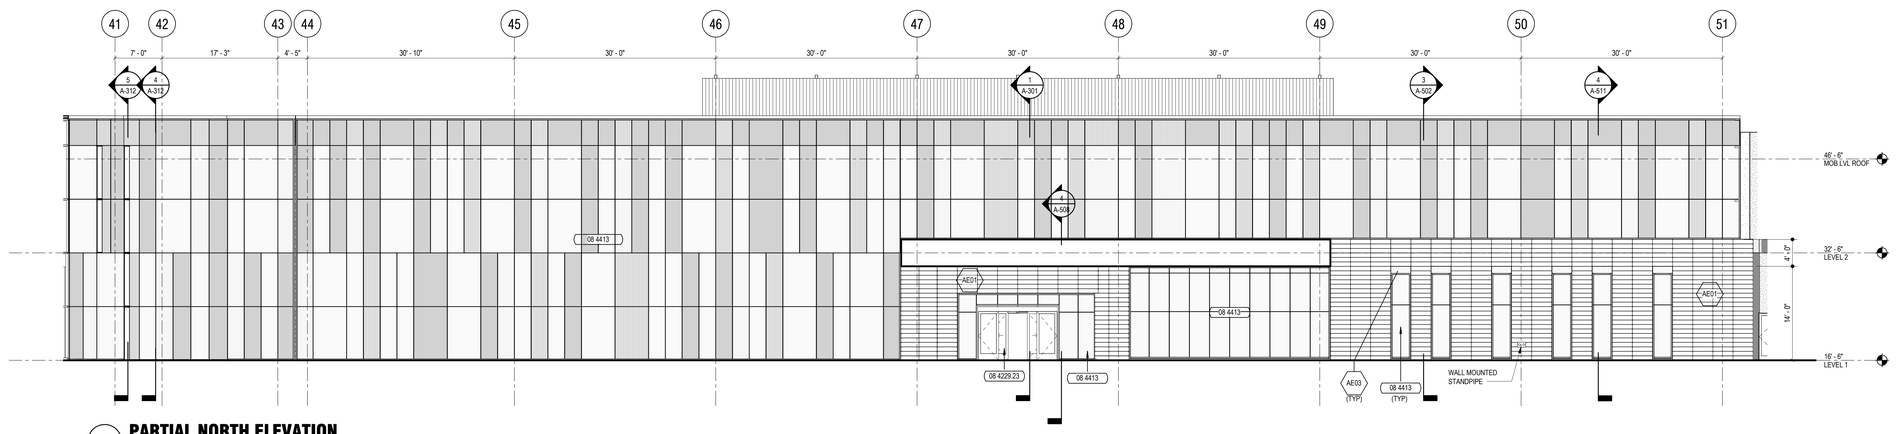

4 PARTIAL NORTH ELEVATION
1/8" = 1'-0"

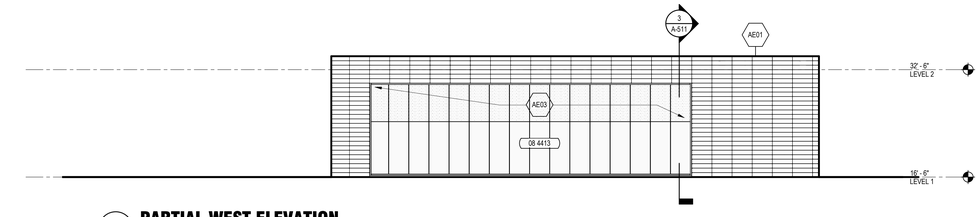

3 PARTIAL WEST ELEVATION
1/8" = 1'-0"

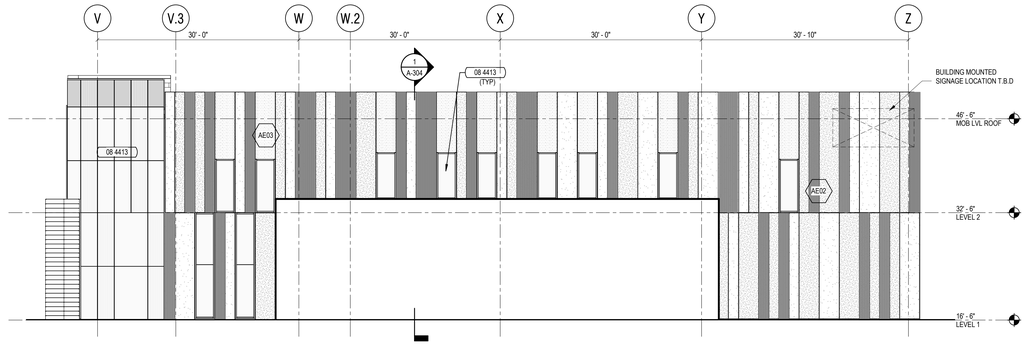

2 PARTIAL WEST ELEVATION
1/8" = 1'-0"

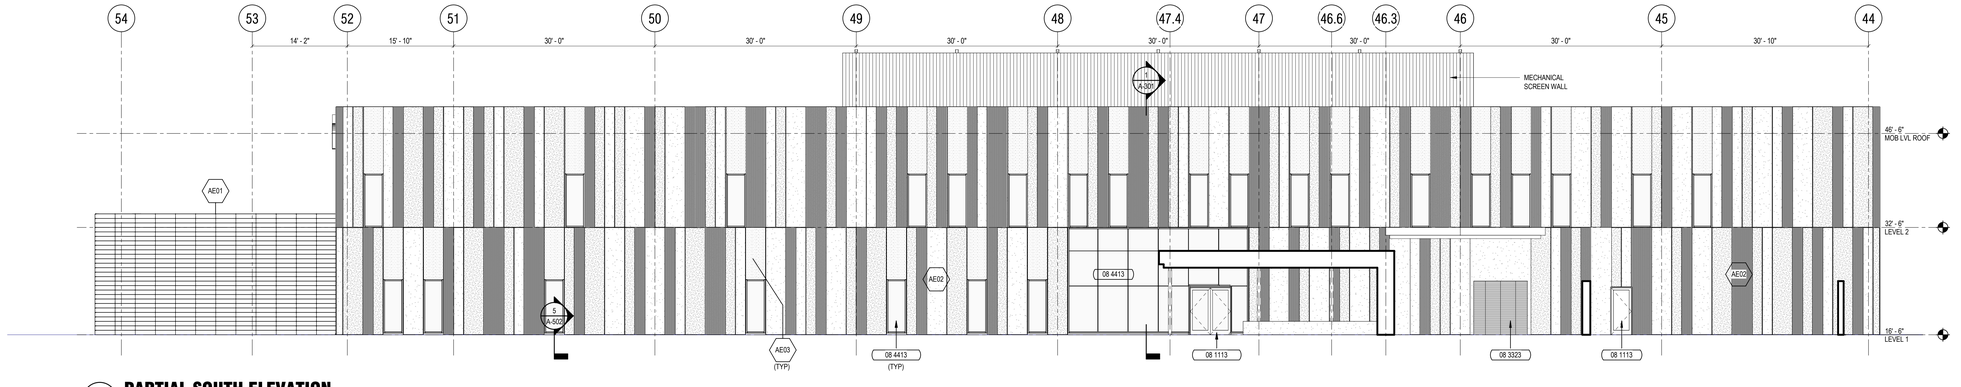

1 PARTIAL SOUTH ELEVATION
1/8" = 1'-0"

0' 4' 8' 16'

MATERIAL LEGEND:

- PC - 1 :
- PC - 2 :
- PC - 3 :
- PC - 4 :
- COMPOSITE METAL PANEL :
- CORRUGATED METAL PANEL:

SHEET KEYNOTES

AE01	EXTERIOR WALL TYPE AE01; SEE SHEET A-500
AE02	EXTERIOR WALL TYPE AE02; SEE SHEET A-500
AE03	EXTERIOR WALL TYPE AE03; SEE SHEET A-500

SPEC KEYNOTES

08 1113	HOLLOW METAL DOORS AND FRAMES
08 3323	OVERHEAD COILING DOORS
08 4229.23	SLIDING AUTOMATIC ENTRANCES
08 4413	GLAZED ALUMINUM CURTAIN WALL

Flad Architects
Flad & Associates of Florida, Inc.
AAC000658
2202 N. Westshore Blvd., Ste. 125
Tampa, FL 33607
Tel 813-830-6612
www.flad.com

Flad Structural Engineers
Flad & Associates, Inc.
27676
644 Science Drive
Madison, WI 53711
Tel 608-238-2661
Fax 608-238-6727
www.flad.com

Affiliated Engineers
LICENSE #: CA 5140
Affiliated Engineers SE, Inc.
777 S Harbour Island Blvd. #450
Tampa, FL 33602
Tel: (813) 405-3800

Stantec
LICENSE #: 75477
STANTEC CONSULTING SERVICES
6900 Professional Parkway East
Sarasota, FL 34240
Tel: (941) 907-6900

STATE OF FLORIDA — JEFFREY ZUTZ — AR93015 — REGISTERED ARCHITECT

Jeffrey C. Zutz
Digitally signed by Jeffrey C. Zutz
Date: 2019.03.01 09:51:09 -06'00'
Stamps & Approvals

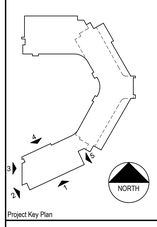

Project Key Plan

NOT FOR CONSTRUCTION

Rev	Date	Description
	03/06/19	SITE AND DEVELOPMENT SUBMITTAL REV. 03
	02/26/19	PROGRESS PRINT
	02/06/19	SITE AND DEVELOPMENT SUBMITTAL REV. 02
	11/28/18	SITE AND DEVELOPMENT SUBMITTAL

Project Title

smh

Sarasota County Public Hospital District
2600 Laurel Road
Nokomis, FL 34275

90 Bed New Hospital

AHCA#: 23/23960161-101-1

Project Phase	PROGRESS PRINT
Date	02/26/19
Drawn By	FLAD
Project Number	18122-00
Checked By	FLAD

Sheet Title
EXTERIOR ELEVATIONS

Sheet Number **A-215**
Rev. No.

3/1/2019 8:35:29 AM