Drawn By: Author
Checked By: Checker
Approved By: Approver

## MATERIAL LEGEND

- PC-1
- PC-2
- PC-3

## EXTERIOR ELEVATIONS LEGEND

| | |
|---|---|
| A | EXTERIOR WINDOW DESIGNATION |
| GXXX | SEE "GENERAL NOTES" |
| 301 | SEE "EXTERIOR ELEVATION KEYNOTES" |
| PJ | PRECAST PANEL JOINT |
| CJ | EIFS CONTROL JOINT |

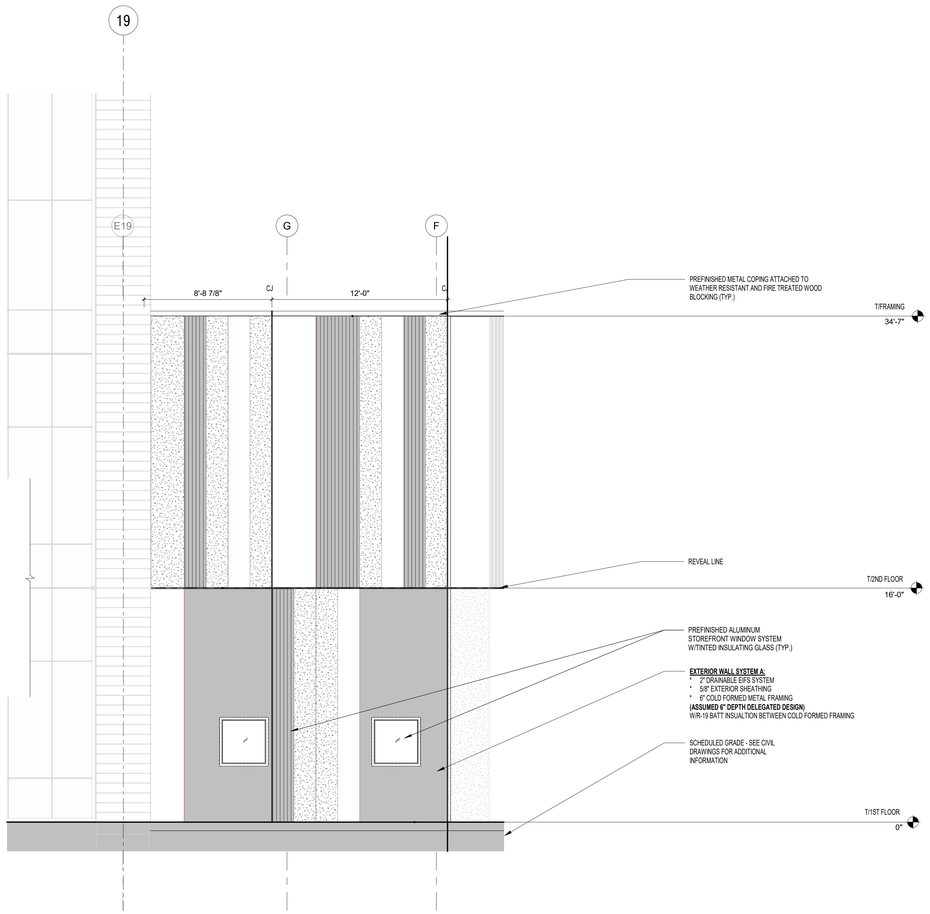


**EXTERIOR STOREFRONT WINDOW SYSTEM:**
**YKK YHS 50 TU**
PREFINISHED - CLEAR ANODIZED FRAME
THERMALLY BROKEN
IMPACT RESISTANT
BLAST MITIGATING STOREFRONT WINDOW SYSTEM

1 EXTERIOR ELEVATION - SOUTHEAST
1/4" = 1'-0"

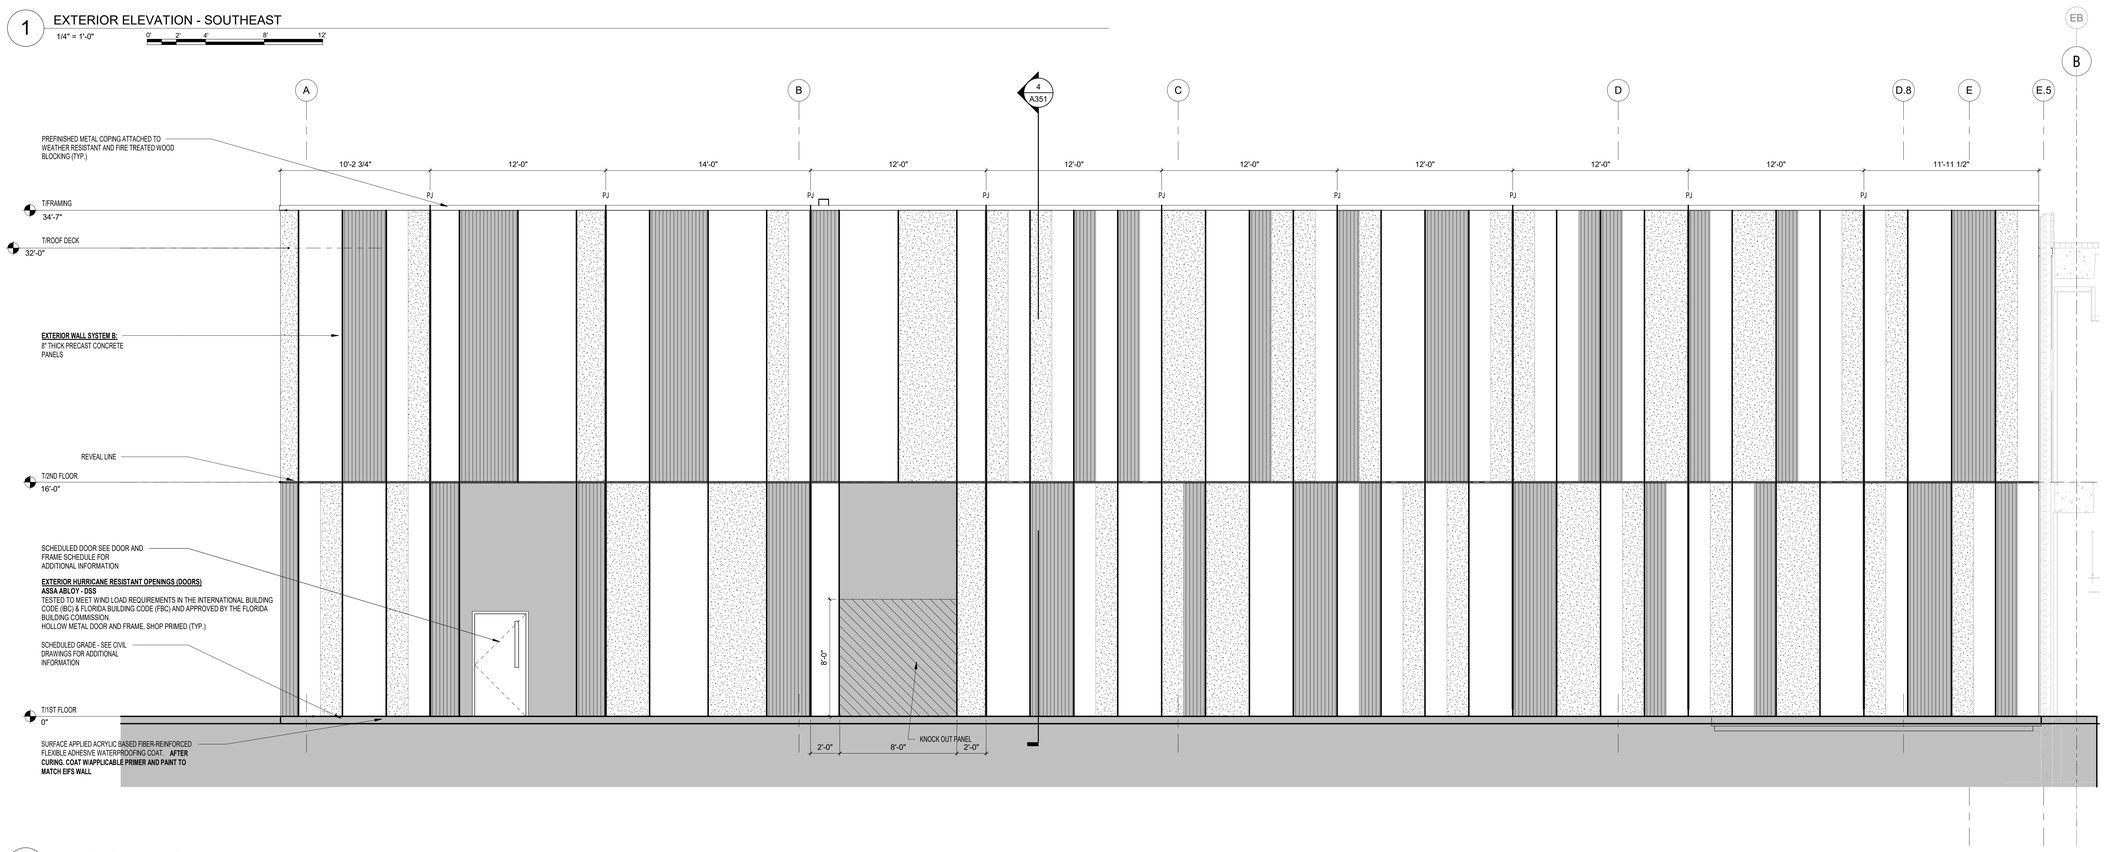


2 EXTERIOR ELEVATION - WEST
1/4" = 1'-0"

Autodesk Docs://SMH Venice R25/50345.00 ArchCentralR25.rvt
2/13/2026 4:27:18 PM

Gresham Smith

GreshamSmith.com


The Loft at Midtown
3615 Bromley Grand Avenue
Suite 320
Tampa, FL 33607
813.251.6838

FL QUALIFIER NO. AR0013420
FL REGISTRY NO. RY3806


Stantec
walter p moore
TLC ENGINEERING SOLUTIONS
SARASOTA MEMORIAL HEALTH CARE SYSTEM

# SMH Venice IR/MRI Expansion

2600 Laurel Rd. E.,
North Venice, FL 34275

OPC PROJECT No.:23_23960161_19799

STATE OF FLORIDA
JOSEPH CAIAZZA
AR102258
REGISTERED ARCHITECT

Digitally signed by Joseph Caiazza
DN: c=joseph.caiazza@greshamsmith.com, o=Joseph Caiazza, ou=Joseph, ou=Caiazza, o=Gresham Smith, st=Tennessee, c=US
Date: 2026.02.13 16:29:53-05'00'

IN ACCORDANCE WITH THE FLORIDA BUILDING CODE SECTION 110.8.4.4, WHEN THESE DRAWINGS ARE SIGNED, SEALED AND DATED BY THE ARCHITECT AND ENGINEER OF RECORD, THEY AGREE TO THE FOLLOWING STATEMENT: "TO THE BEST OF THE ARCHITECT'S OR ENGINEER'S KNOWLEDGE, THE PLANS AND SPECIFICATIONS COMPLY WITH THE APPLICABLE MINIMUM BUILDING CODES AND THE APPLICABLE FIRE-SAFETY STANDARDS AS DETERMINED BY THE LOCAL AUTHORITY AND IN ACCORDANCE WITH 110.8.4 SECTION AND CHAPTER 633, FLORIDA STATUTES"

Revision

| No. | Date | Description |
|---|---|---|

EXTERIOR ELEVATIONS

# A302

50345.00
02.06.2026

This Line is 3 Inches When Printed Full Size