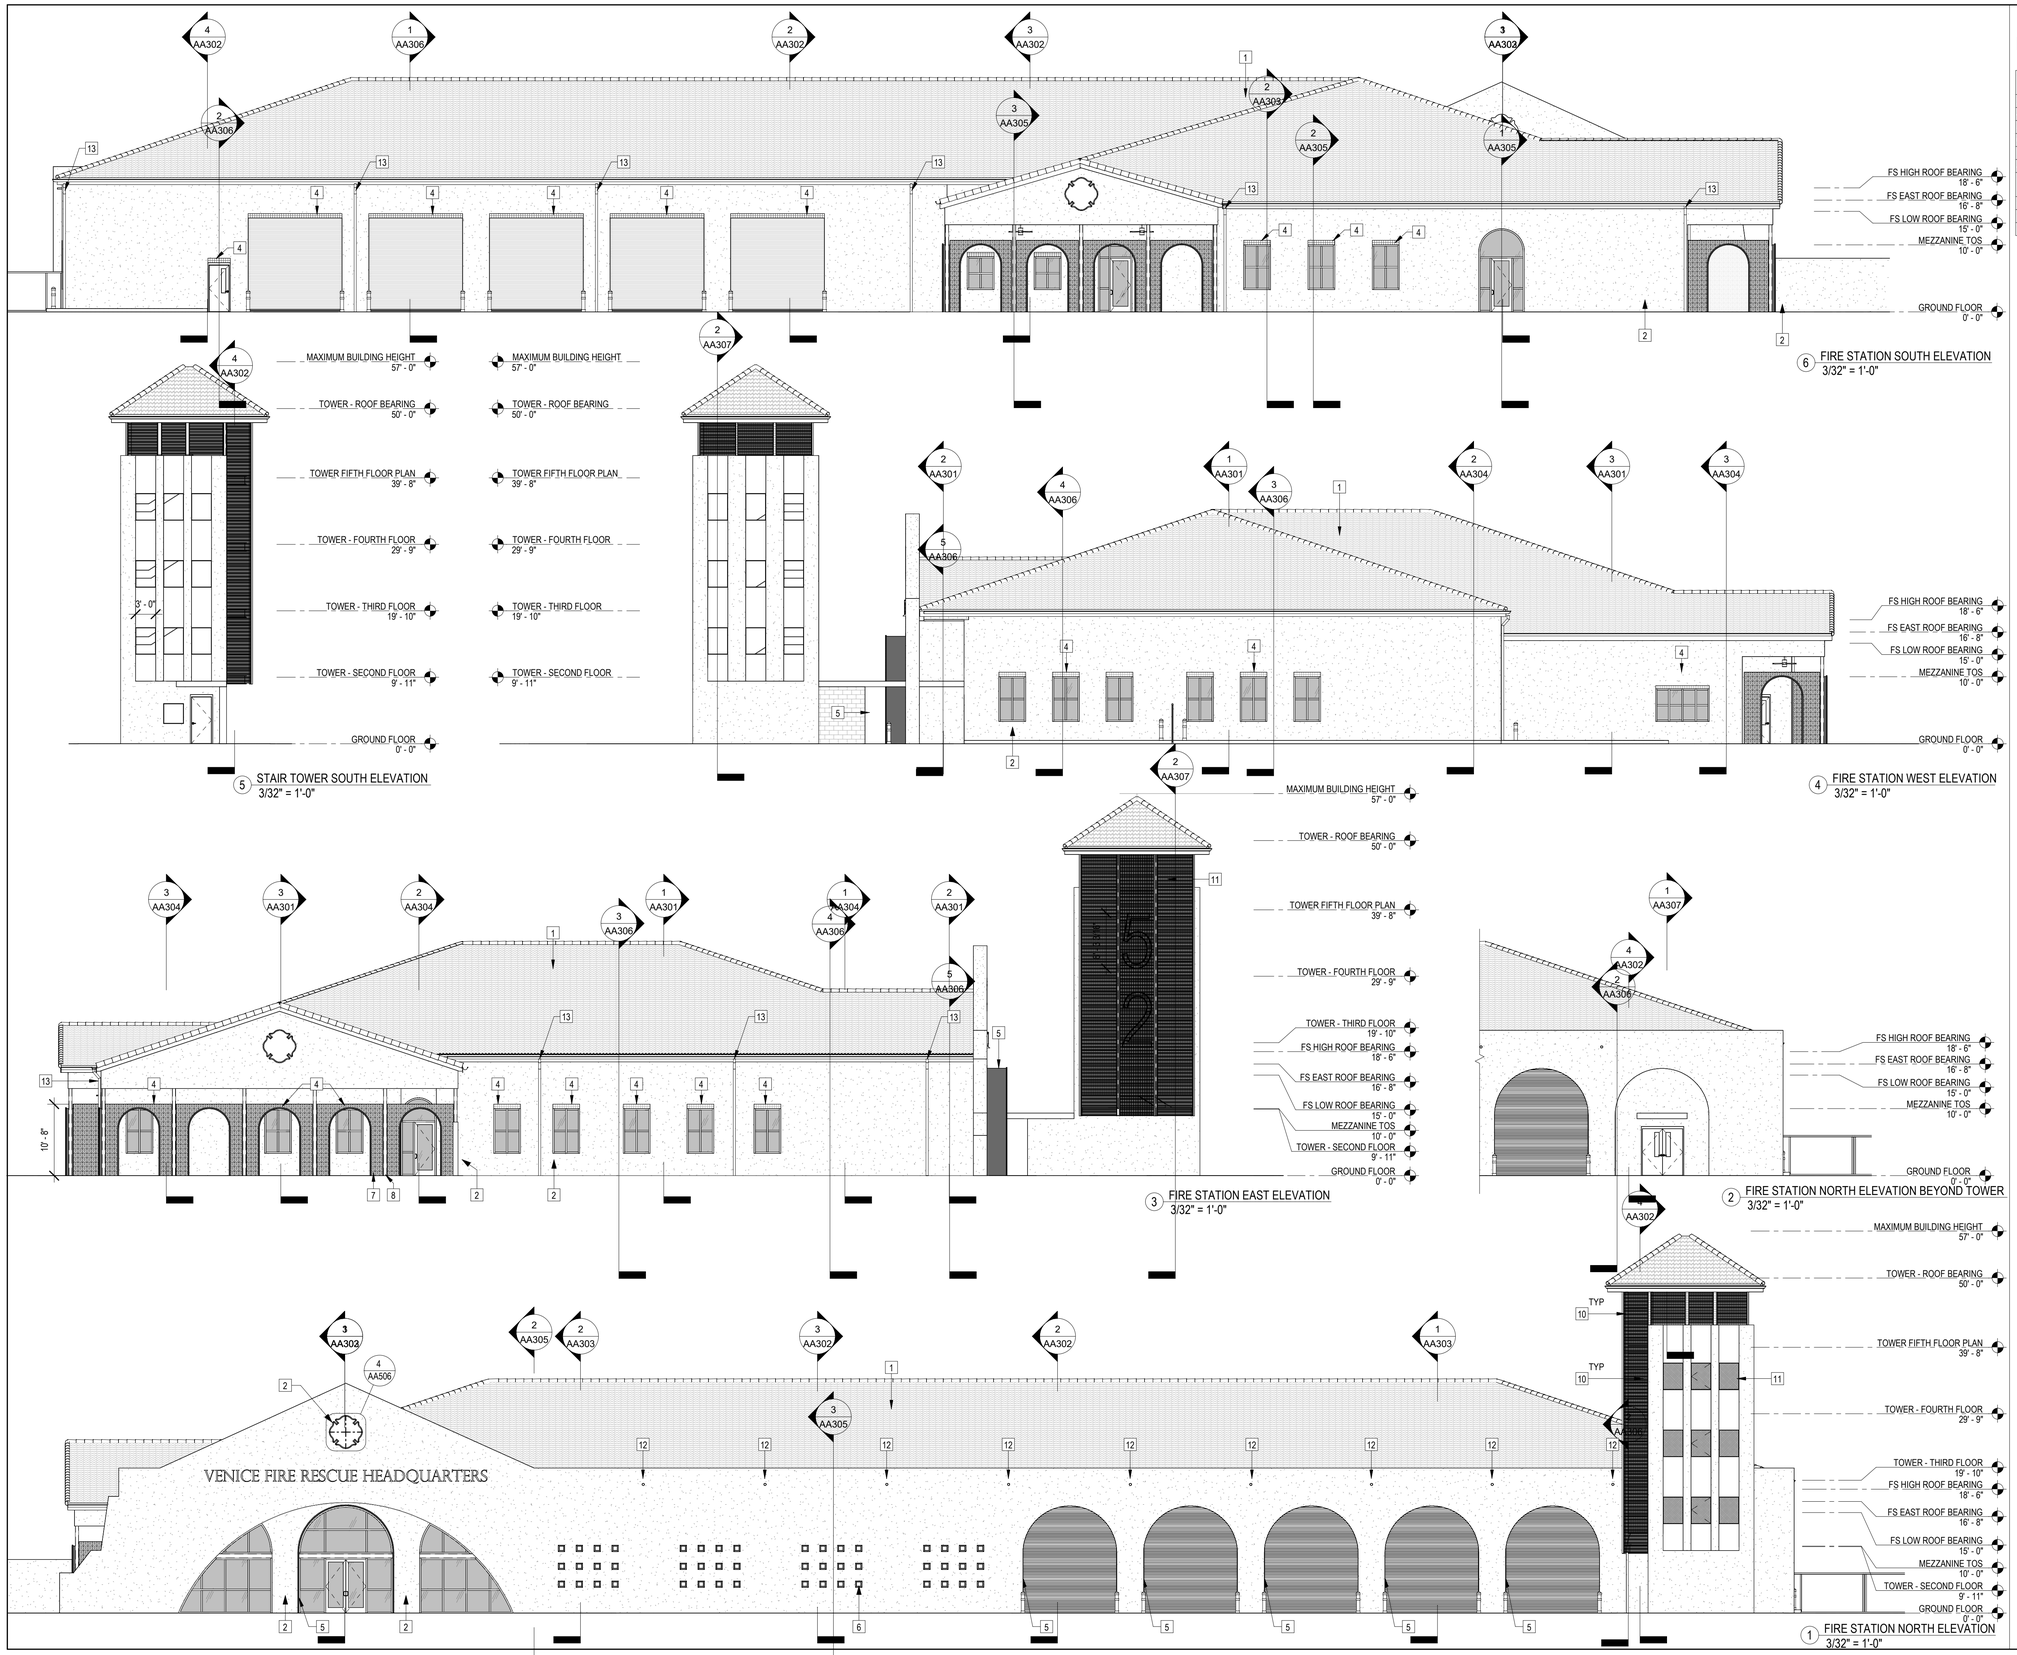

6 FIRE STATION SOUTH ELEVATION
3/32" = 1'-0"

5 STAIR TOWER SOUTH ELEVATION
3/32" = 1'-0"

4 FIRE STATION WEST ELEVATION
3/32" = 1'-0"

3 FIRE STATION EAST ELEVATION
3/32" = 1'-0"

2 FIRE STATION NORTH ELEVATION BEYOND TOWER
3/32" = 1'-0"

1 FIRE STATION NORTH ELEVATION
3/32" = 1'-0"

SHEET NOTES

1 — NUMBERED NOTES SHOWN IN DRAWINGS ON THIS SHEET APPLY ONLY TO THE NUMBERED NOTES IN THE TABLE BELOW.

1	SYNTHETIC BARREL TILE ROOF. B.O.D. BRAVA SPANISH BARREL TILE
2	SMOOTH PAINTED STUCCO
4	PORCELAIN TILE INLAY
5	STEEL ARCH SLEEVE WITH HIGH-PERFORMANCE COATING
6	IMPACT RATED GLASS BLOCK
7	ARCHITECTURAL METAL GRILLE
8	STEEL COLUMN WITH HIGH-PERFORMANCE COATING
10	OPERABLE SECURITY SCREEN WINDOW. B.O.D. CRIMSAFE SAFE-S-CAPE
11	SECURITY SCREEN. B.O.D. CRIMSAFE PATIO ENCLOSURE
12	PRE-FINISHED OVERFLOW SCUPPER
13	PRE-FINISHED DOWNSPOUT

1819 MAIN STREET, SUITE 400
SARASOTA, FL 34236
SWEETSPARKMAN.COM
T 941.952.0084
FL AR0018832

SWEETSPARKMAN
ARCHITECTURE & INTERIORS

PROJECT TITLE: CITY OF VENICE
VENICE FIRE STATION 2
1545 EAST VENICE AVE, VENICE, FLORIDA 34292

ISSUED FOR: CONSTRUCTION DOCUMENTS
08/12/24

REV	DESCRIPTION	DATE

GRAPHIC SCALE: 0" 1"

SCALE:	As indicated
PROJECT MANAGER:	KB
DRAWN BY:	AM/CM
A/E OF RECORD:	TS
PROJECT NO:	23739
SHEET TITLE:	EXTERIOR ELEVATIONS

SHEET No.: **AA201**

(C) COPYRIGHT 2021 SWEET SPARKMAN ARCHITECTS, INC.

FRONT ENTRY SIGNAGE
3/8" = 1'-0"

1819 MAIN STREET, SUITE 400
SARASOTA, FL 34236
SWEETSPARKMAN.COM
T 941.952.0084
FL AR0015832

SWEETSPARKMAN
ARCHITECTURE & INTERIORS

N

PROJECT TITLE: CITY OF VENICE
VENICE FIRE STATION 2
1545 EAST VENICE AVE, VENICE, FLORIDA 34292

ISSUED FOR: CONSTRUCTION DOCUMENTS
08/12/24

REV	DESCRIPTION	DATE

GRAPHIC SCALE:
0" 1"

SCALE:	3/8" = 1'-0"
PROJECT MANAGER:	KB
DRAWN BY:	AM/CM
A/E OF RECORD:	TS
PROJECT NO:	23739

SHEET TITLE:

FRONT ENTRY SIGNAGE ELEVATION

SHEET No.:
AB602

(C) COPYRIGHT 2021 SWEET SPARKMAN ARCHITECTS, INC.