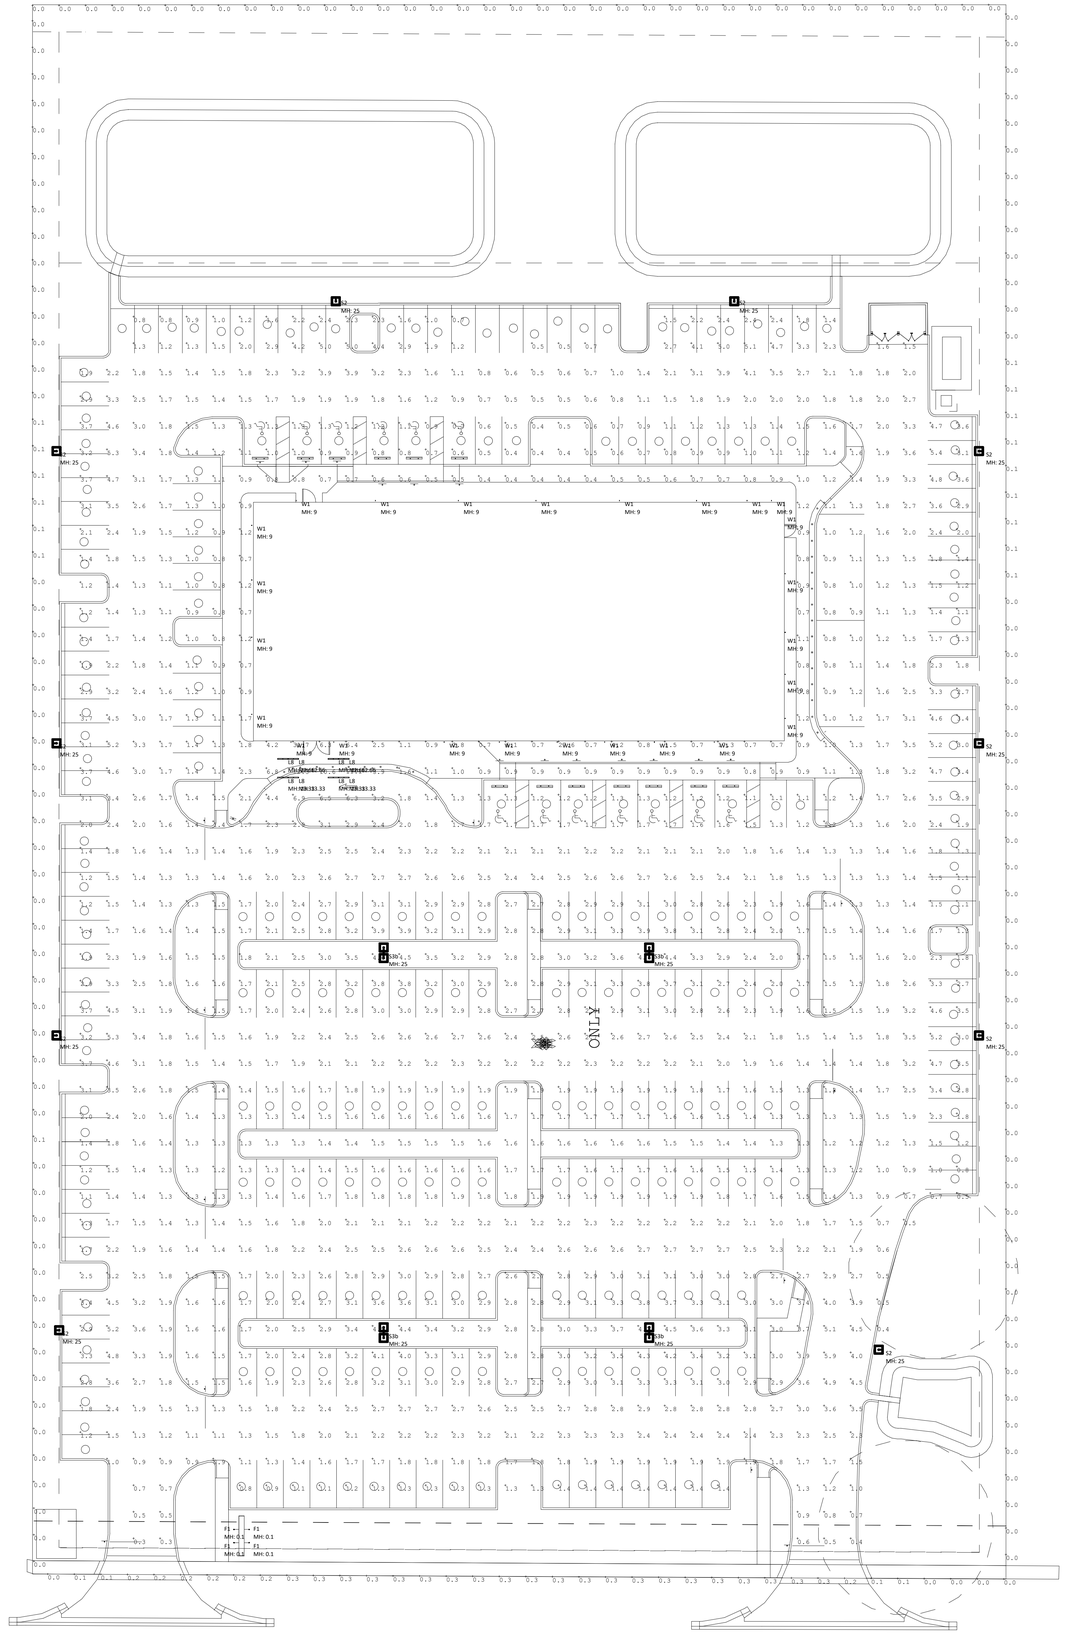

Luminaire Schedule						
Label	Qty	Arrangement	Description	LLF	Luminaire Lumens	Luminaire Watts
W1	25	Single	Lindsley LTG: Tall Cubed Sconce 827	0.912	833	20.2
L8	9	Single	Axis LTG: WBRLED-400-40-SO	0.912	1600	17.74
S1	4	Single	Cooper LTG: GALN-3A3C-740-U-SL4-HSS (25ft HEIGHT)	0.800	17824	160
S2	10	Single	Cooper LTG: GALN-3A3C-740-U-T4BC (25ft HEIGHT)	0.800	17194	140.4
S3b	4	Back-Back	Cooper LTG: GALN-3A3C-740-U-SWQ(25ft HEIGHT)	0.800	21966	160

Calculation Summary						
Calc Point Name	Units	Avg	Max	Min	Avg/Min	Max/Min
PROPERTY LINE	Fc	0.05	0.3	0	N.A	N.A
SITE PARKING, Planar	Fc	2.12	31.7	0.3	7.07	105.67

TLC ENGINEERING SOLUTIONS
1301 Riverplace Boulevard,
Suite 650
Jacksonville, FL 32207
P 904.306.9111
COA 15
www.tlc-engineers.com
TLC No. 8251911
THINK. LISTEN. CREATE.

FLAGSHIP HEALTHCARE PROPERTIES

Flagship
Healthcare
Properties

LS3P
600 SOUTH TRYON STREET, SUITE 2000
CHARLOTTE, NORTH CAROLINA 28202
TEL. 704.333.6686 FAX. 704.333.2926
WWW.LS3P.COM

JOHN KUE
LICENSE
No. 94182
STATE OF FLORIDA
PROFESSIONAL ENGINEER

This item has been digitally signed and sealed by John Kue on the date adjacent to the seal.
Printed copies of this document are not considered signed and sealed and the signature must be verified on any electronic copies.

JOHN KUE
02/05/2026 1:08:57 PM

John Kue, P.E.
Florida License # 94182

COPYRIGHT 2026 ALL RIGHTS RESERVED. PRINTED OR ELECTRONIC DRAWINGS AND DOCUMENTATION MAY NOT BE REPRODUCED IN ANY FORM WITHOUT WRITTEN PERMISSION FROM LS3P ASSOCIATES LTD.

Flagship Curry Lane MOB

2695 Curry Ln,
Nokomis, FL 34275

LS3P PROJECT: 9403-231569

Δ	DATE	DESCRIPTION

SHEET NAME:
ELECTRICAL - SITE PHOTOMETRICS

ORIG SUBMISSION: 02/05/26

SHEET:
E004

THE LINE SHOWN ABOVE IS EXACTLY ONE INCH LONG ON ANSI D SHEETS ORIGINAL PLOT SIZE

2/5/2026 12:57:05 PM