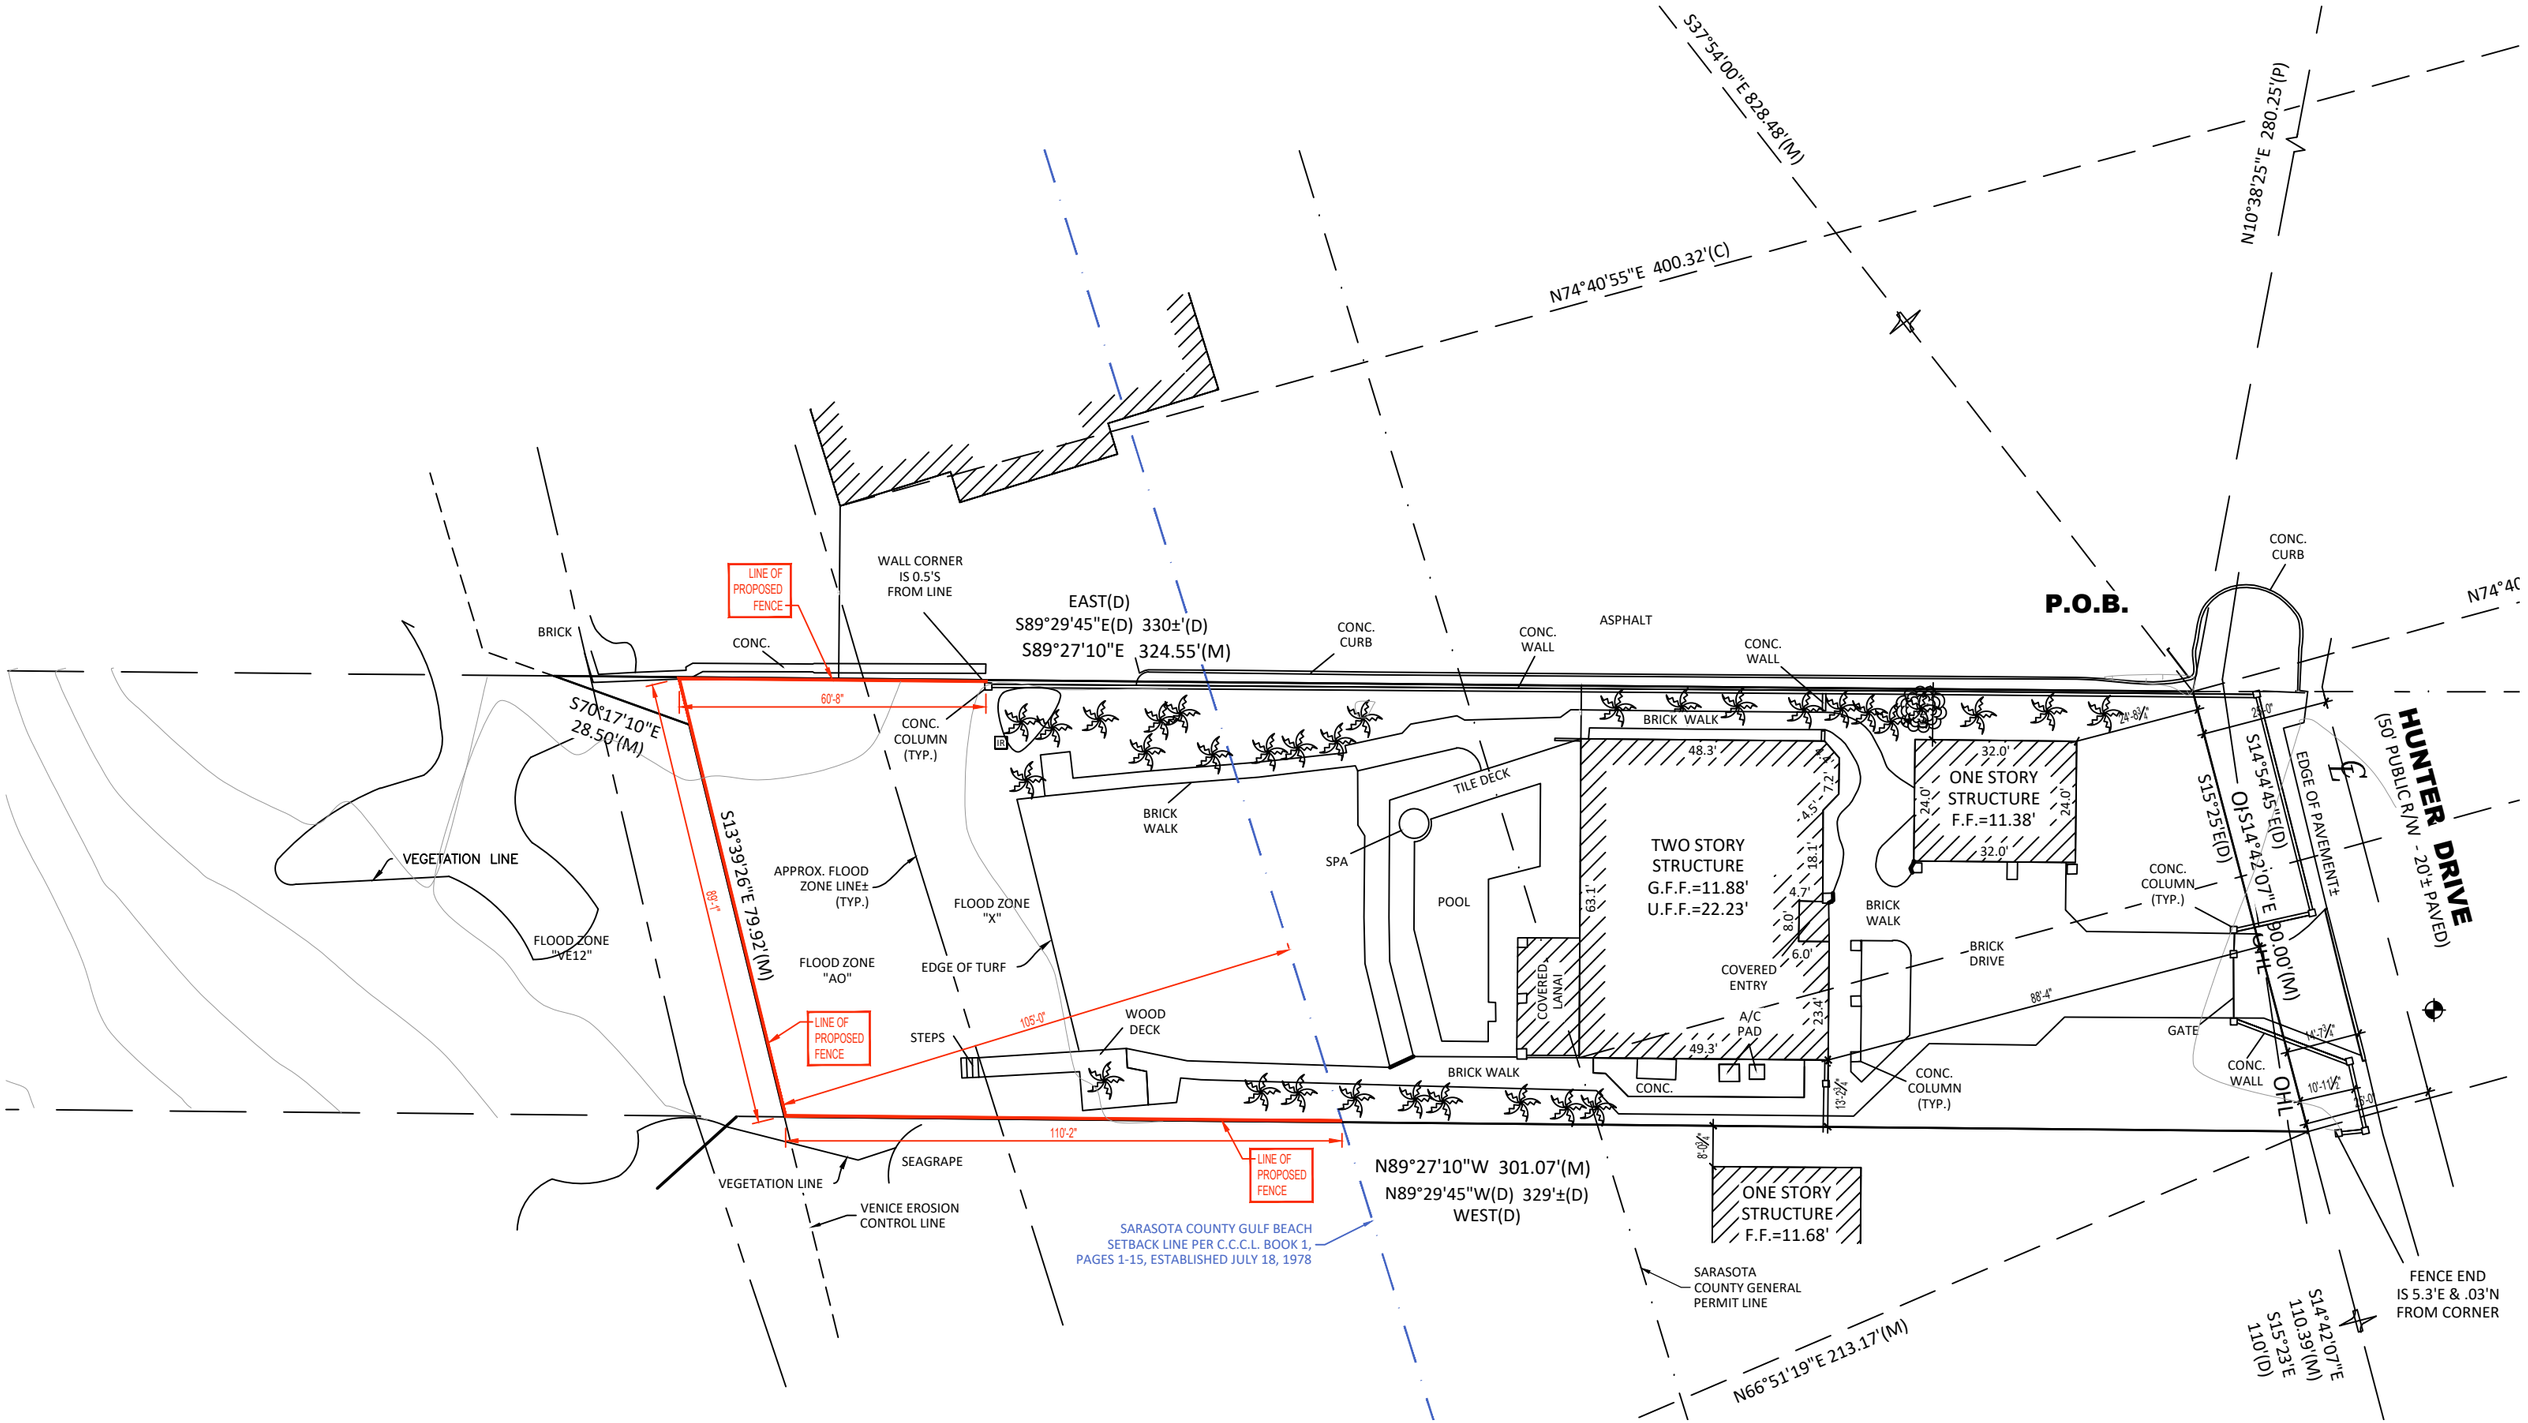

BEEBE DESIGN STUDIO ARCHITECTS

825 S. Tamiami Trail ▪ Suite 1 ▪ Venice ▪ Florida 34285
941.484.6762 ▪ WWW.BEEBEDESIGNSTUDIO.COM

JUNDA RESIDENCE - 412 Hunter Drive, Venice

FENCE LOCATION PLAN

Scale : 1"=30'
Date : 05.15.26