Drawn By: Author
Checked By: Checker
Approved By: Approver

MATERIAL LEGEND

- PC-1
- PC-2
- PC-3

EXTERIOR ELEVATIONS LEGEND

- A — EXTERIOR WINDOW DESIGNATION
- GXXX — SEE "GENERAL NOTES"
- 301 — SEE "EXTERIOR ELEVATION KEYNOTES"
- PJ — PRECAST PANEL JOINT
- CJ — EIFS CONTROL JOINT

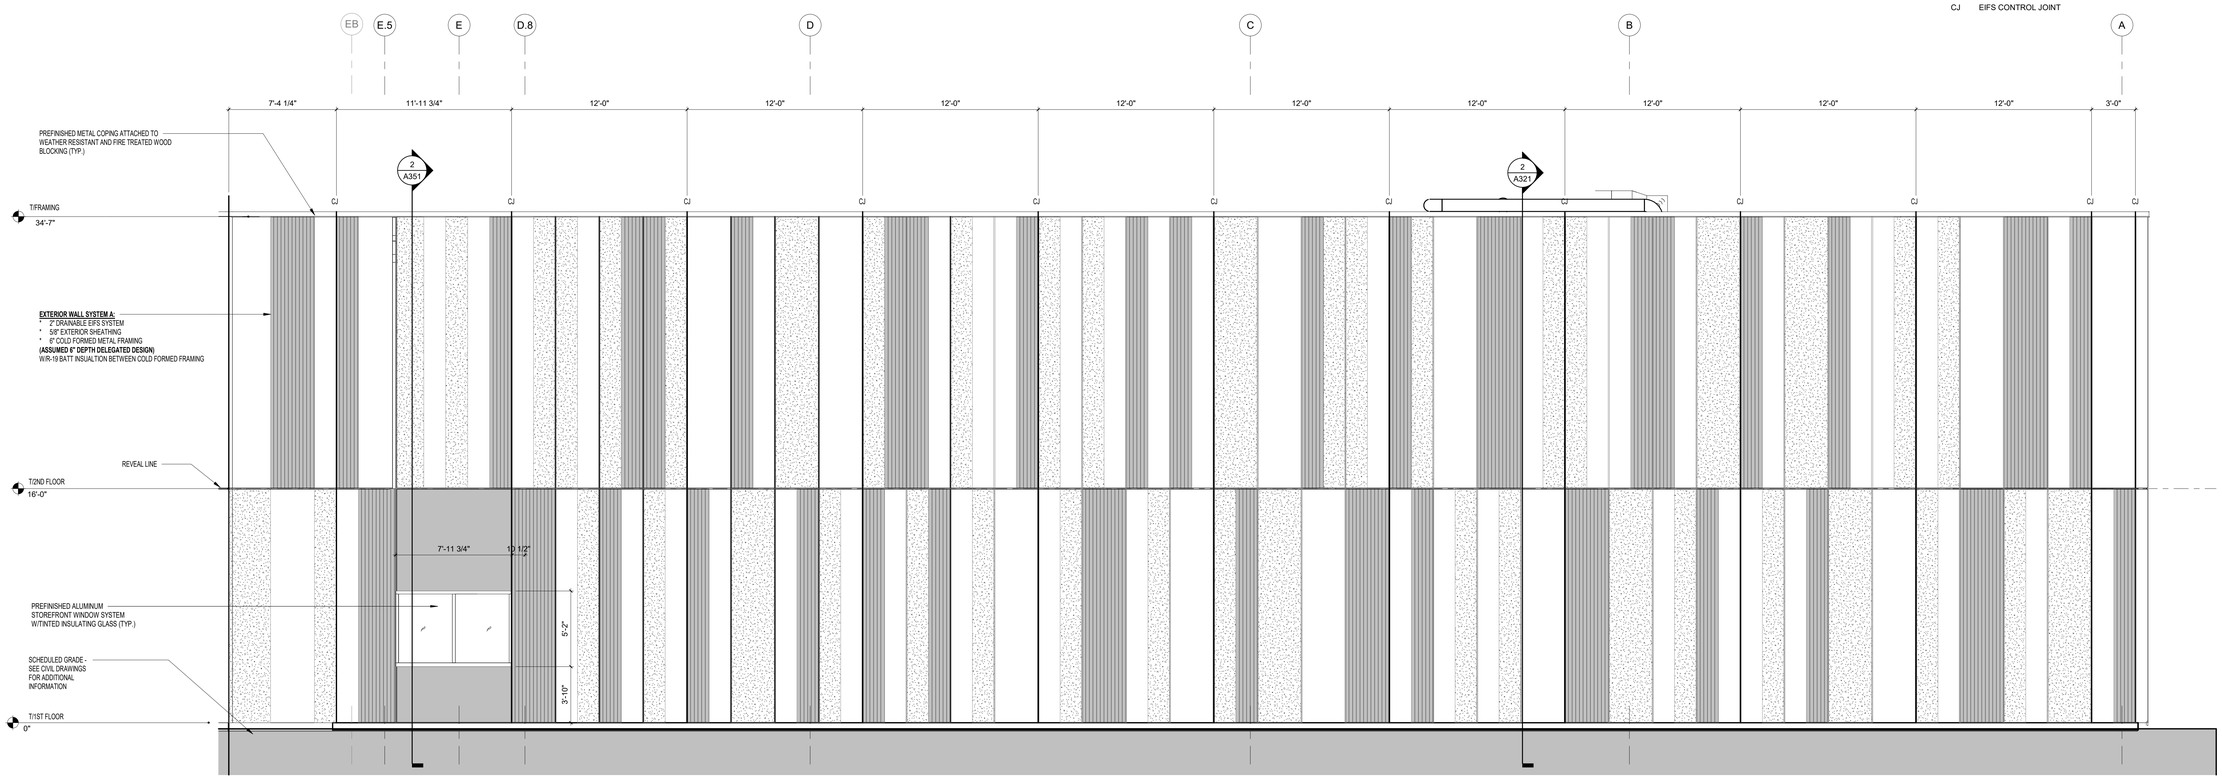

3 EXTERIOR ELEVATION - EAST
1/4" = 1'-0"

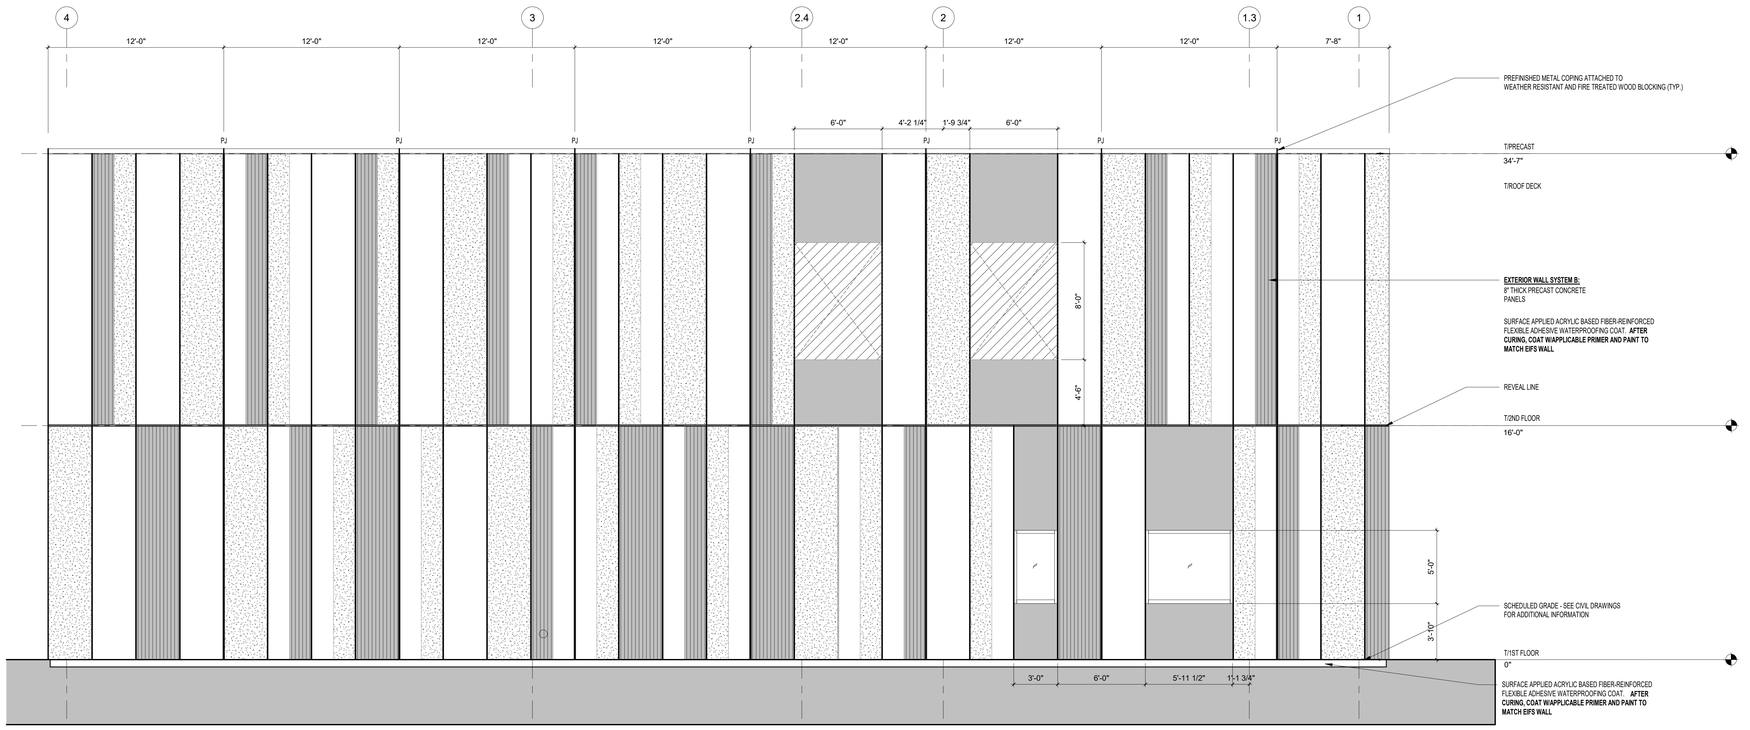

BASIS OF DESIGN
SIKA THOROLASTIC - 750
WATER BASED HIGH BUILD ELASTOMERIC ACRYLIC WATERPROOF COATING FOR **ABOVE GRADE CONCRETE**

BASIS OF DESIGN:
BELOW GRADE
HENRY BY CARLISLE AQUA-BLOC WB

BASIS OF DESIGN
EXTERIOR WALL EIFS:
STO THERM ci GPS
DRAINABLE DECORATIVE EXTERIOR CLADDING W/CONTINUOUS INSULATION, AND AIR AND WATER RESISTIVE BARRIER

EXTERIOR STOREFRONT WINDOW SYSTEM:
YKK YHS 50 TU
PREFINISHED - CLEAR ANODIZED FRAME
THERMALLY BROKEN
IMPACT RESISTANT
BLAST MITIGATING STOREFRONT WINDOW SYSTEM

2 EXTERIOR ELEVATION - NORTH
1/4" = 1'-0"

Gresham Smith
GreshamSmith.com

The Loft at Midtown
3615 Bromley Grand Avenue
Suite 320
Tampa, FL 33607
813.251.6838

FL QUALIFIER NO. AR0013420
FL REGISTRY NO. RY3806

Stantec
walter p moore
TLC ENGINEERING SOLUTIONS
SARASOTA MEMORIAL HEALTH CARE SYSTEM

SMH Venice IR/MRI Expansion

2600 Laurel Rd. E.
North Venice, FL 34275

OPC PROJECT No.:23_23960161_19799

STATE OF FLORIDA — JOSEPH CAIAZZA — REGISTERED ARCHITECT — AR102258

Digitally signed by Joseph Caiazza
DN: E=joseph.caiazza@greshamsmith.com, CN=Joseph Caiazza, O=Joseph, OH=Caiazza, OH=Graham Smith, S=Tennessee, C=US
Date: 2026.02.13 10:29:38-05'00'

IN ACCORDANCE WITH THE FLORIDA BUILDING CODE SECTION 110.3.4.4, WHEN THESE DRAWINGS ARE SIGNED, SEALED AND DATED BY THE ARCHITECT AND ENGINEER OF RECORD, THEY AGREE TO THE FOLLOWING STATEMENT: "TO THE BEST OF THE ARCHITECT'S OR ENGINEER'S KNOWLEDGE, THE PLANS AND SPECIFICATIONS COMPLY WITH THE APPLICABLE MINIMUM BUILDING CODES AND THE APPLICABLE FIRE-SAFETY STANDARDS AS DETERMINED BY THE LOCAL AUTHORITY AND IN ACCORDANCE WITH 110.8.4 SECTION AND CHAPTER 633, FLORIDA STATUTES"

Revision

No.	Date	Description

EXTERIOR ELEVATIONS

A301

50345.00
02.06.2026

This Line is 3 Inches When Printed Full Size

Autodesk Docs://SMH Venice R25/50345.00 ArchCentralR25.rvt
2/13/2026 4:27:17 PM