GENERAL NOTE:

1. SHOULD 24' DRIVE AISLE BECOME SOFT OR DIFFICULT TO DRIVE ON, THEY ARE TO BE STABILIZED WITH #57 STONE AS NEEDED.
2. PRIOR TO THE TERMINATION OF THE LEASE, THE TEMPORARY PARKING AND STORAGE AREAS ARE TO BE RESTORED TO THE CONDITION OF THE AREA PRIOR TO USE. THIS TO INCLUDE BUT NOT LIMITED TO THE REMOVAL OF THE WHEEL STOPS, FENCING, AND STABILIZATION MATERIAL. ANY DISTURBED AREAS TO BE SODDED. PLEASE REFER TO AERIAL PLAN FOR CONDITION OF SITE PRIOR TO LEASE.

TYPICAL WHEEL STOPS
DIMENSION DETAIL
N.T.S.

LIGHTING NOTES:

1. PLAN INDICATES TEMPORARY LIGHT POLE & FIXTURE LOCATIONS. INITIALLY TEMPORARY FIXTURES WILL BE INSTALLED ON THE TWO EXISTING POLES. IF ADDITIONAL LIGHTING IS NEEDED FUTURE POLES AND FIXTURES MAY BE ADDED IN THE GENERAL LOCATION SHOWN ON THE PLAN
2. FIXTURE MOUNTING HEIGHT: 20' MAX. (OR AS APPROVED BY AIRPORT STAFF)
3. FIXTURE: NXT S SERIES LED (OR APPROVED EQUAL)
4. FIXTURES TO BE DOWNCOST AND SHIELDED AS DIRECTED BY AIRPORT STAFF. ILLUMINATION WILL NOT BE VISIBLE FROM EAST AIRPORT AVE.

NORTH

GRAPHIC SCALE IN FEET
0 10 20 40

PROPOSED PLANT LIST	TOTAL
CANOPY TREE 3" CALIPER LIVE OAK F.G (QUERCUS VIRGINIANA)	1
SHRUBS 3 GAL. (24" MIN.) SWEET VIBURNUM (VIBURNUM ODORATISSIMUM)	132

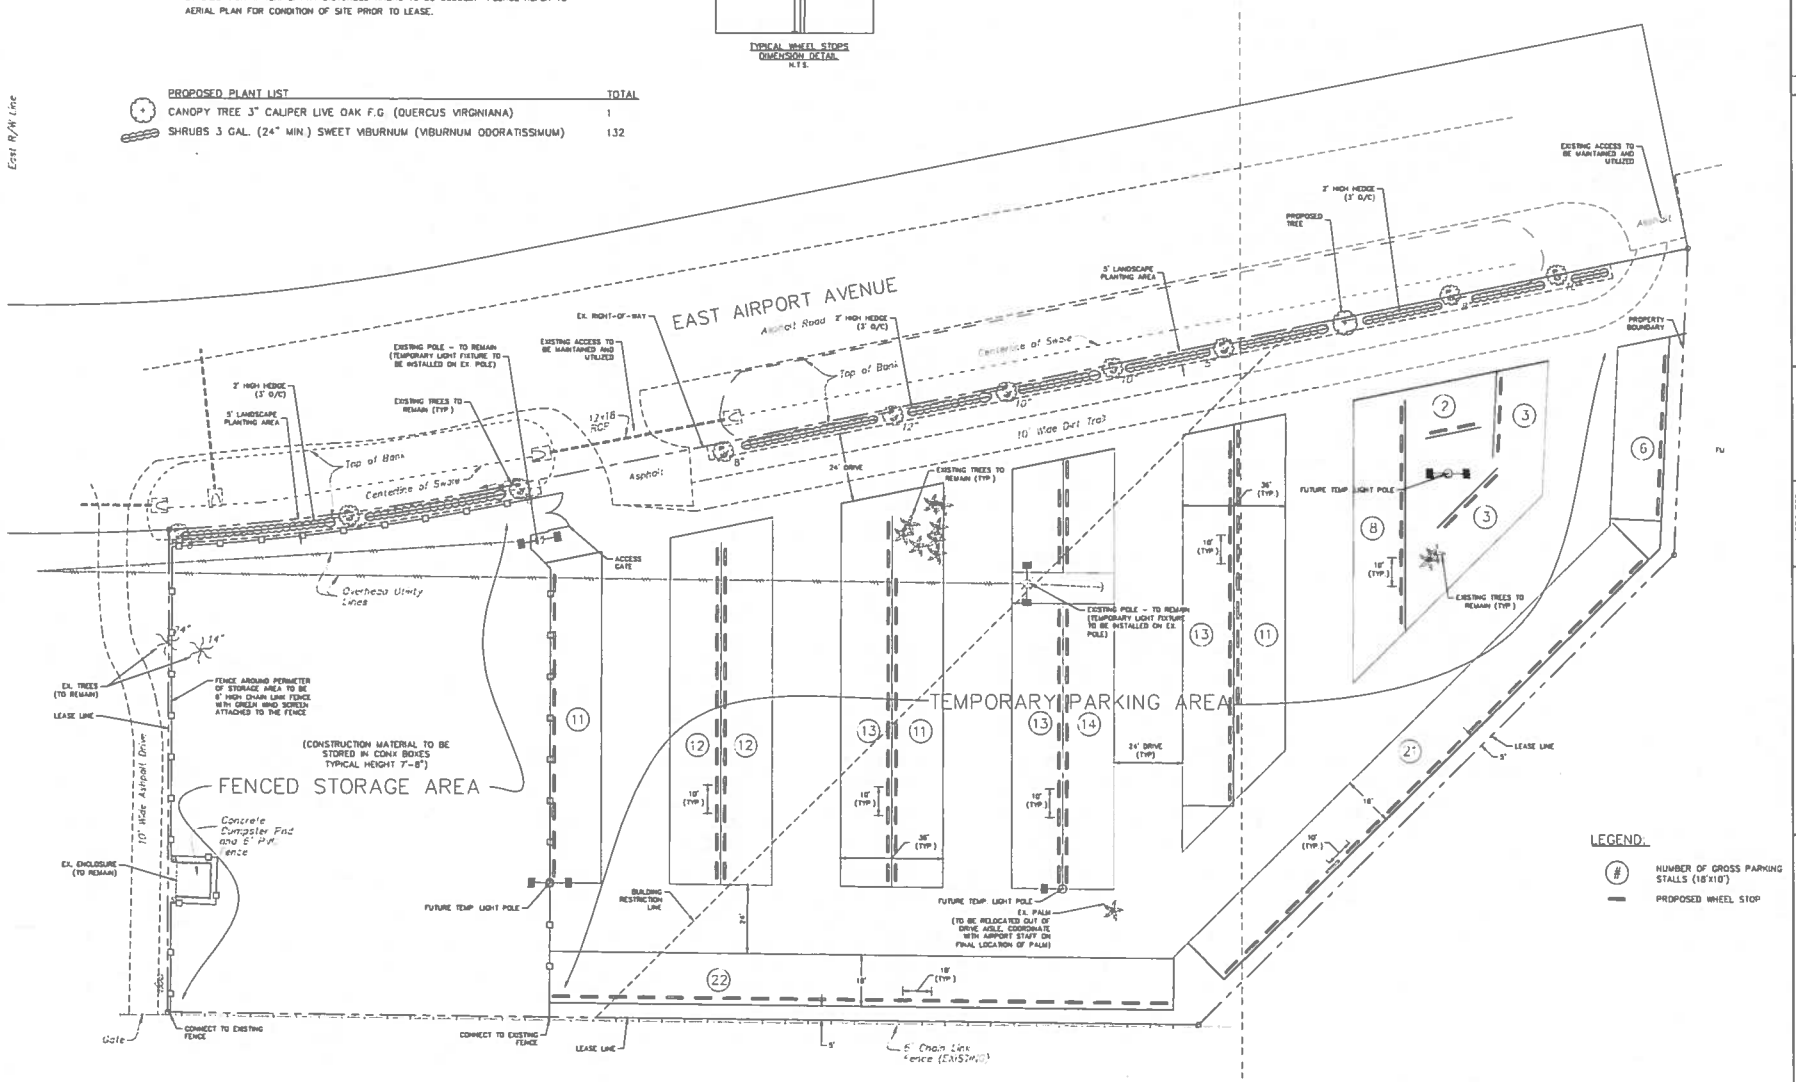

This document, together with the concepts and designs presented herein, as an instrument of service, is intended only for the specific purpose and client for which it was prepared. Reuse of and improper reliance on this document without written authorization and adaptation by Kimley-Horn and Associates, Inc. shall be without liability to Kimley-Horn and Associates, Inc.

Kimley»Horn
© 2017 KIMLEY-HORN AND ASSOCIATES, INC.
1777 MAIN STREET, SUITE 200, SARASOTA, FL 34236
PHONE: 941-379-7600
WWW.KIMLEY-HORN.COM CA 00000696

No	REVISIONS	DATE	BY

LICENSED PROFESSIONAL
DEAN L PADGET, P.E.
FLORIDA LICENSE NUMBER
59916

KHA PROJECT
143150006
DATE
AUGUST 2017
SCALE AS SHOWN
DESIGNED BY KHA
DRAWN BY KHA
CHECKED BY KHA

TEMPORARY PARKING EXHIBIT

VILLAGE ON THE ISLE
SARASOTA COUNTY FLORIDA

SHEET NUMBER
1 OF 1