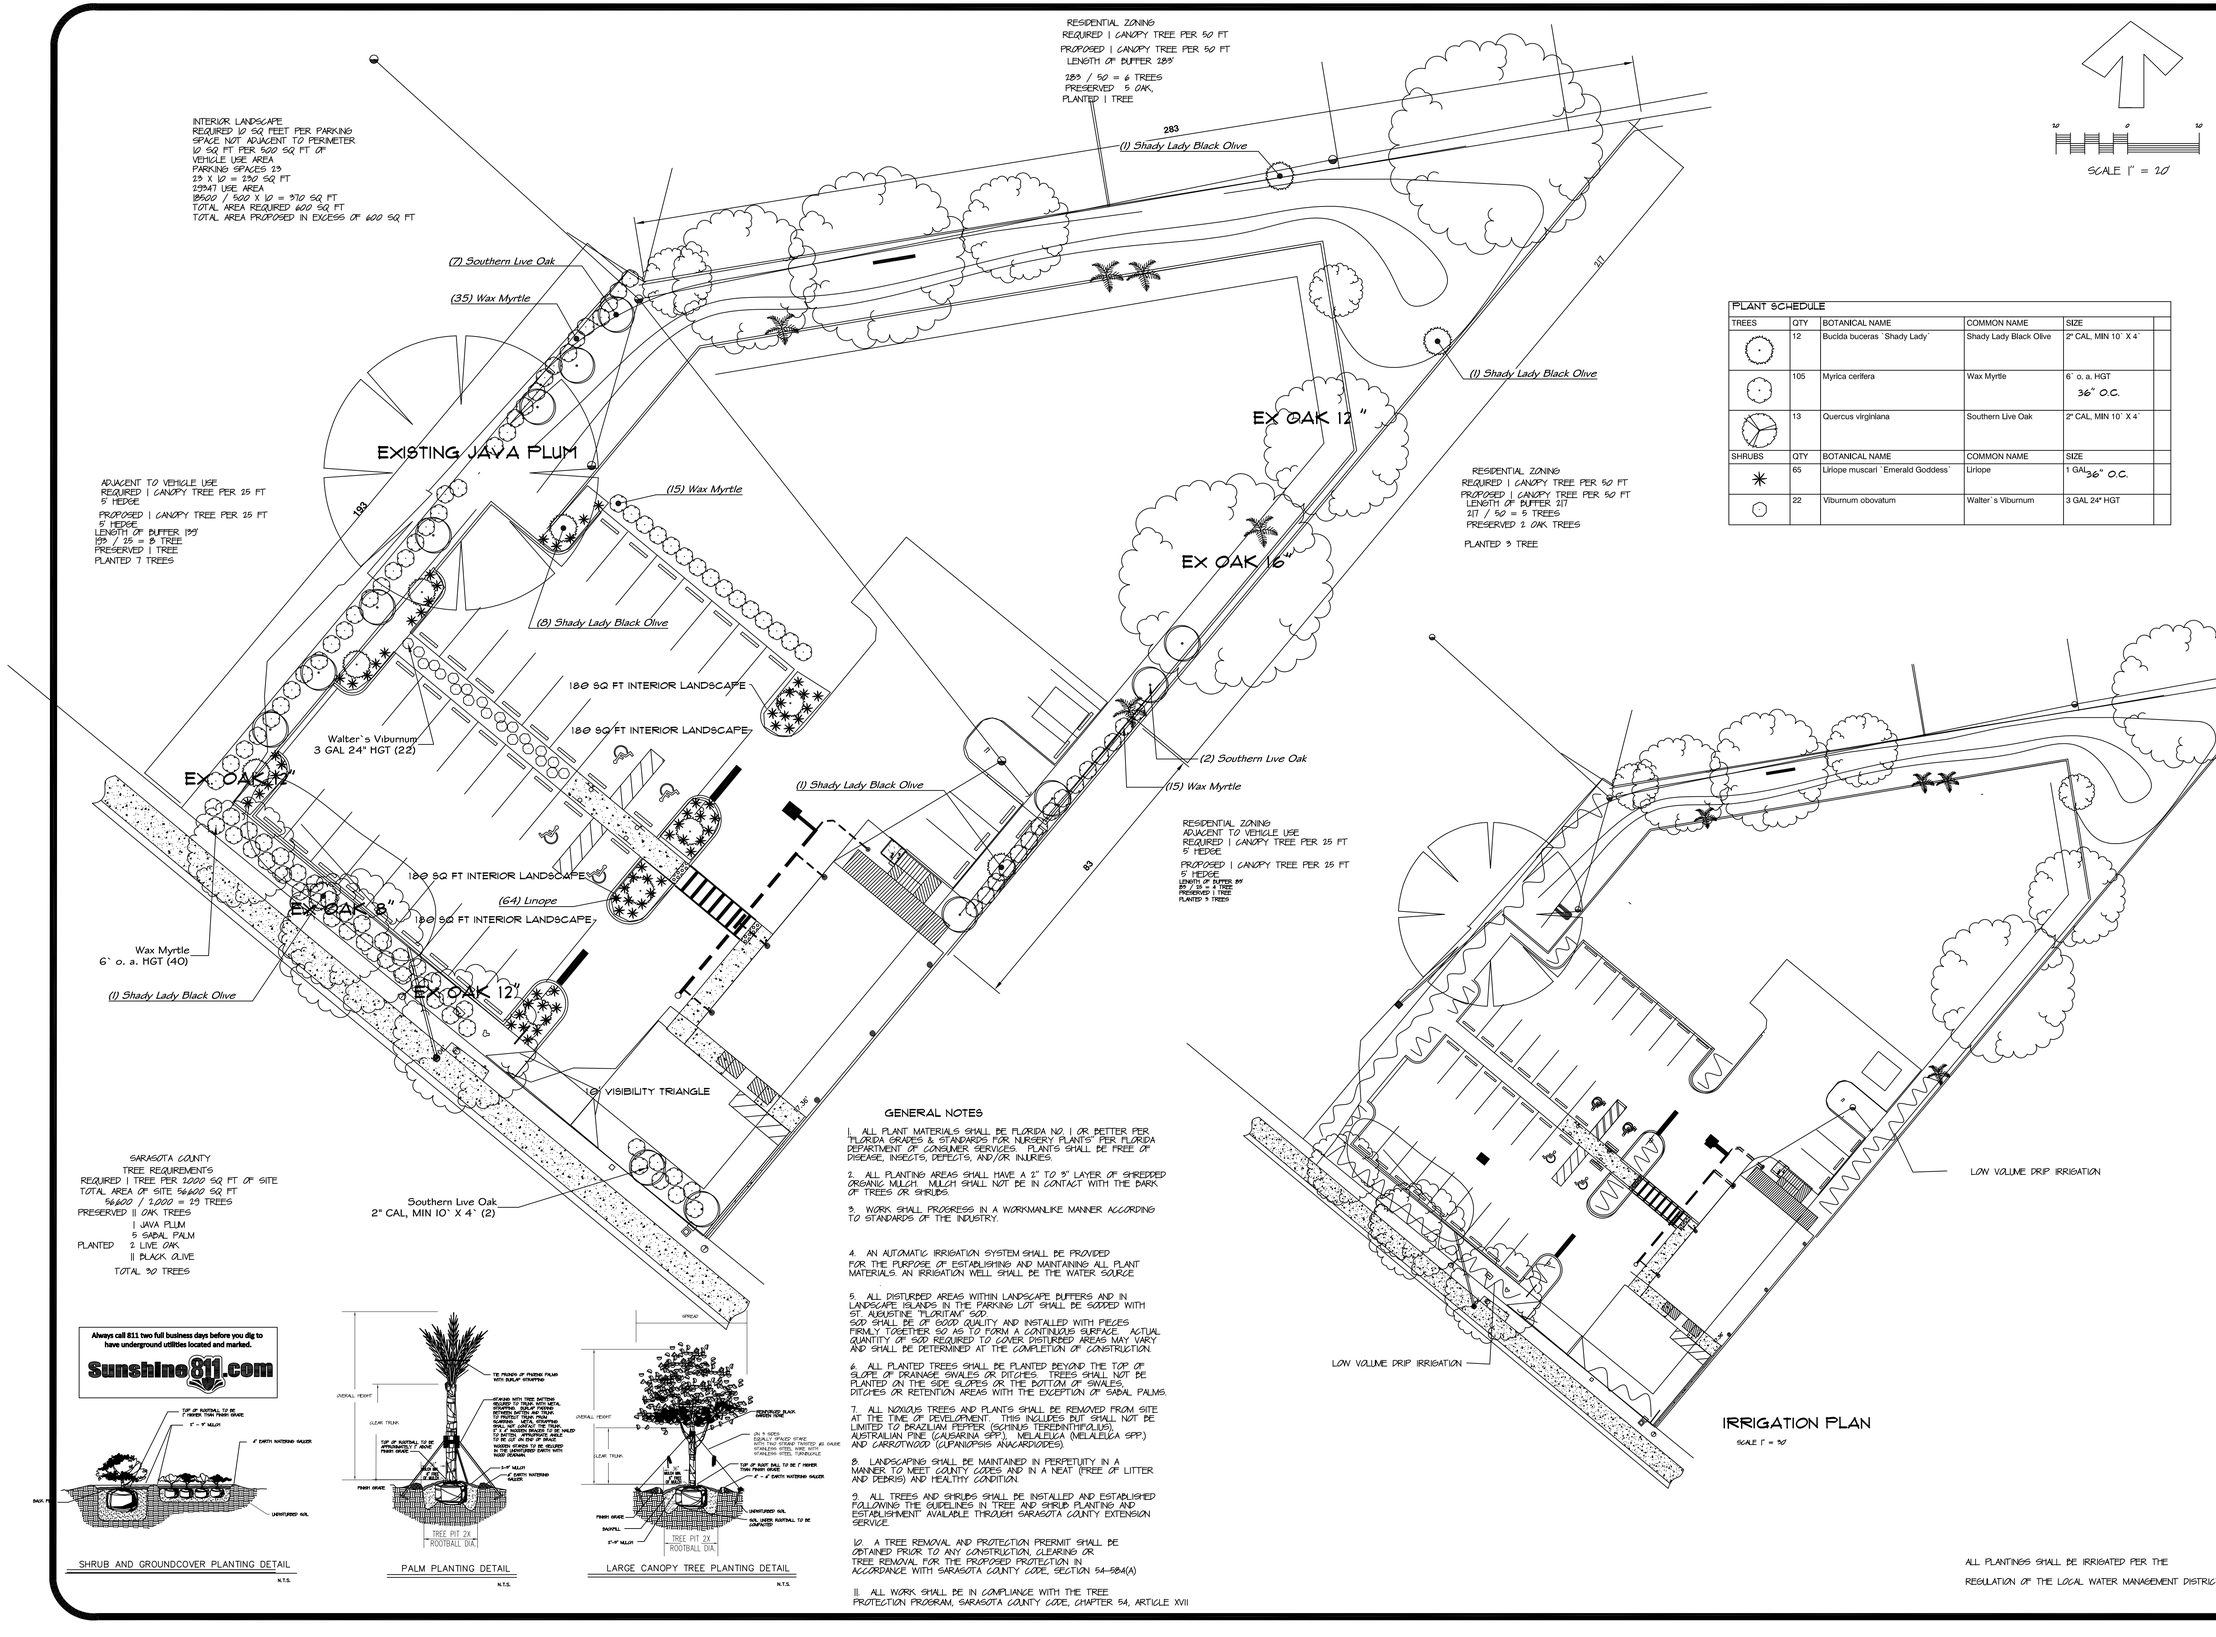

PLANT SCHEDULE				
TREES	QTY	BOTANICAL NAME	COMMON NAME	SIZE
	12	Bucida buceras `Shady Lady`	Shady Lady Black Olive	2" CAL, MIN 10` X 4`
	105	Myrica cerifera	Wax Myrtle	6` o. a, HGT 36" O.C.
	13	Quercus virginiana	Southern Live Oak	2" CAL, MIN 10` X 4`
SHRUBS	QTY	BOTANICAL NAME	COMMON NAME	SIZE
	65	Liriope muscari `Emerald Goddess`	Liriope	1 GAL 36" O.C.
	22	Viburnum obovatum	Walter`s Viburnum	3 GAL 24" HGT

SARASOTA COUNTY
TREE REQUIREMENTS
REQUIRED | TREE PER 1200 SQ FT OF SITE
TOTAL AREA OF SITE 56400 SQ FT
56400 / 1,200 = 23 TREES
PRESERVED || OAK TREES
| JAVA PLUM
5 SABAL PALM
PLANTED 2 LIVE OAK
|| BLACK OLIVE
TOTAL 30 TREES

Always call 811 two full business days before you dig to have underground utilities located and marked.
SunshineSunshine811.com

SHRUB AND GROUNDCOVER PLANTING DETAIL
N.T.S.

PALM PLANTING DETAIL
N.T.S.

LARGE CANOPY TREE PLANTING DETAIL
N.T.S.

GENERAL NOTES

1. ALL PLANT MATERIALS SHALL BE FLORIDA NO. 1 OR BETTER PER "FLORIDA GRADES & STANDARDS FOR NURSERY PLANTS" PER FLORIDA DEPARTMENT OF CONSUMER SERVICES. PLANTS SHALL BE FREE OF DISEASE, INSECTS, DEFECTS, AND/OR INJURIES.

2. ALL PLANTING AREAS SHALL HAVE A 2" TO 3" LAYER OF SHREDDED ORGANIC MULCH. MULCH SHALL NOT BE IN CONTACT WITH THE BARK OF TREES OR SHRUBS.

3. WORK SHALL PROGRESS IN A WORKMANLIKE MANNER ACCORDING TO STANDARDS OF THE INDUSTRY.

4. AN AUTOMATIC IRRIGATION SYSTEM SHALL BE PROVIDED FOR THE PURPOSE OF ESTABLISHING AND MAINTAINING ALL PLANT MATERIALS. AN IRRIGATION WELL SHALL BE THE WATER SOURCE.

5. ALL DISTURBED AREAS WITHIN LANDSCAPE BUFFERS AND IN LANDSCAPE ISLANDS IN THE PARKING LOT SHALL BE SODDED WITH ST. AUGUSTINE 'FLORITAM' SOD.
SOD SHALL BE OF GOOD QUALITY AND INSTALLED WITH PIECES FIRMLY TOGETHER SO AS TO FORM A CONTINUOUS SURFACE. ACTUAL QUANTITY OF SOD REQUIRED TO COVER DISTURBED AREAS MAY VARY AND SHALL BE DETERMINED AT THE COMPLETION OF CONSTRUCTION.

6. ALL PLANTED TREES SHALL BE PLANTED BEYOND THE TOP OF SLOPE OF DRAINAGE SWALES OR DITCHES. TREES SHALL NOT BE PLANTED ON THE SIDE SLOPES OR THE BOTTOM OF SWALES, DITCHES OR RETENTION AREAS WITH THE EXCEPTION OF SABAL PALMS.

7. ALL NOXIOUS TREES AND PLANTS SHALL BE REMOVED FROM SITE AT THE TIME OF DEVELOPMENT. THIS INCLUDES BUT SHALL NOT BE LIMITED TO BRAZILIAN PEPPER, (SCHINUS TEREBINTHIFOLIUS), AUSTRALIAN PINE (CASUARINA SPP.), MELALEUCA (MELALEUCA SPP.) AND CARROTWOOD (CUPANIOPSIS ANACARDIOIDES).

8. LANDSCAPING SHALL BE MAINTAINED IN PERPETUITY IN A MANNER TO MEET COUNTY CODES AND IN A NEAT (FREE OF LITTER AND DEBRIS) AND HEALTHY CONDITION.

9. ALL TREES AND SHRUBS SHALL BE INSTALLED AND ESTABLISHED FOLLOWING THE GUIDELINES IN TREE AND SHRUB PLANTING AND ESTABLISHMENT AVAILABLE THROUGH SARASOTA COUNTY EXTENSION SERVICE.

10. A TREE REMOVAL AND PROTECTION PREPERMIT SHALL BE OBTAINED PRIOR TO ANY CONSTRUCTION, CLEARING OR TREE REMOVAL FOR THE PROPOSED PROTECTION IN ACCORDANCE WITH SARASOTA COUNTY CODE, SECTION 54-584(A)

11. ALL WORK SHALL BE IN COMPLIANCE WITH THE TREE PROTECTION PROGRAM, SARASOTA COUNTY CODE, CHAPTER 54, ARTICLE XVII

IRRIGATION PLAN

SCALE 1" = 30'

ALL PLANTINGS SHALL BE IRRIGATED PER THE REGULATION OF THE LOCAL WATER MANAGEMENT DISTRICT.

REVISIONS
03.07.2019
04.26.2019
06.14.2019

TERRESCAPE INC.
YVONNE R. HALL
Landscape Architect
FL REG NO LC26000420
FL REG NO LA0001573
2256 Grove Street
PH 941-952-9123
FAX 941-954-7483
Sarasota, Florida 34239

THE SEAL APPEARING ON THIS DOCUMENT WAS AUTHORIZED BY YVONNE R HALL LA0001573 ON JUNE 14, 2019.

Digitally signed by: Yvonne R Hall
DN: CN = Yvonne R Hall C = US O = IdenTrust ACES Unaffiliated Individual
Date: 2019.06.14 10:33:19 -04'00'

YVONNE RENEE HALL LANDSCAPE ARCHITECT LA0001573 STATE OF FLORIDA

925 SOUTH TAMIAMI TRAIL
CITY OF VENICE, FLORIDA

SCALE
1" = 30'

DATE
06.20.2018

JOB NUMBER

SHEET
LA-1
OF 1