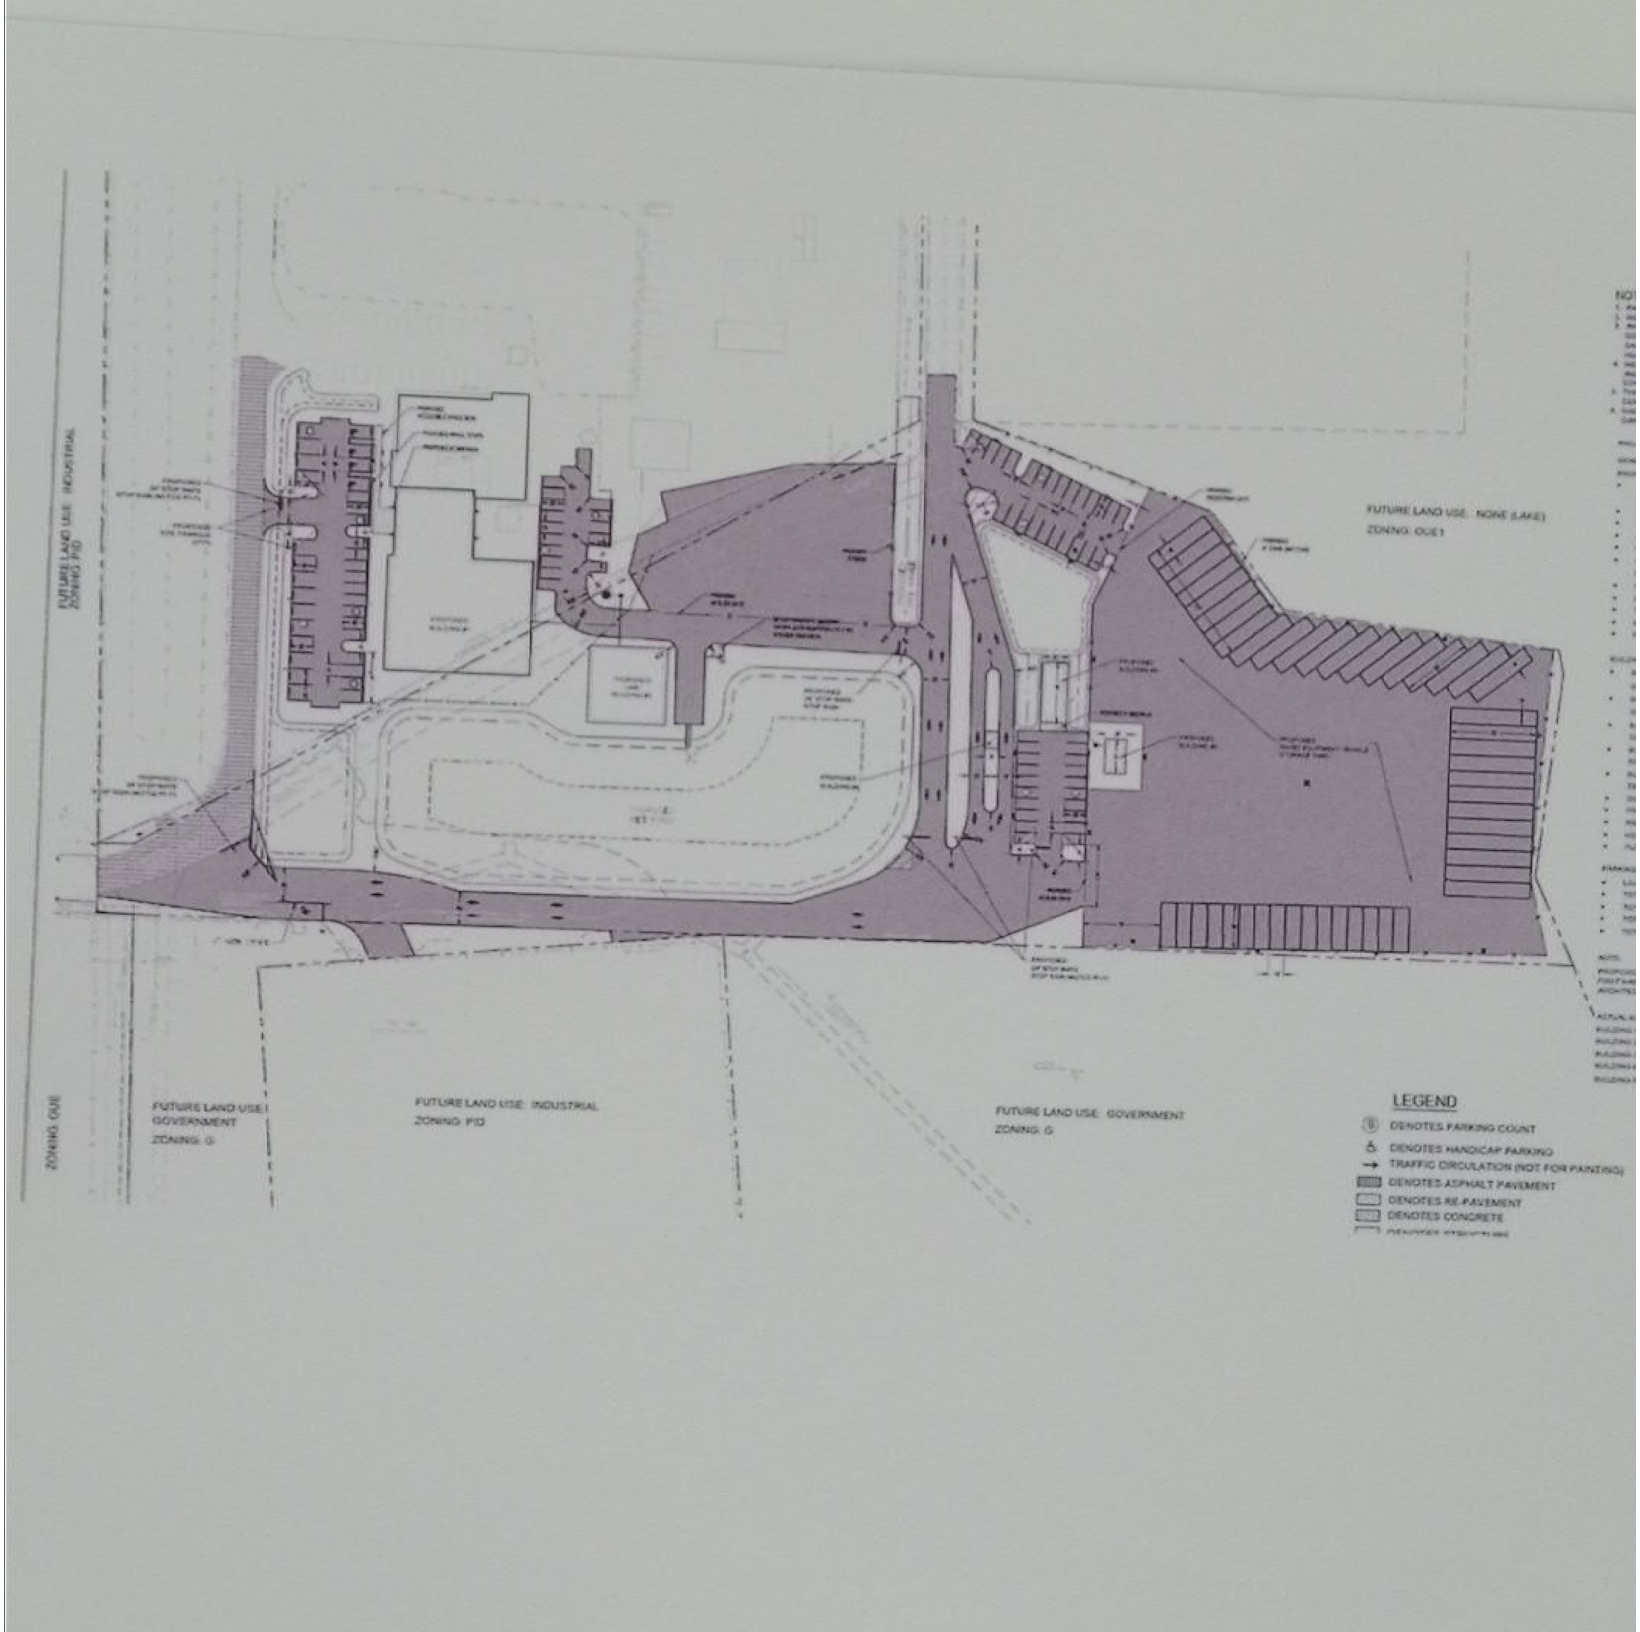
FUTURE LAND USE: INDUSTRIAL
ZONING: PID
ZONING: OUE
FUTURE LAND USE: NONE (LAKE)
ZONING: OUE1
FUTURE LAND USE: GOVERNMENT
ZONING: G
FUTURE LAND USE: INDUSTRIAL
ZONING: PID
FUTURE LAND USE: GOVERNMENT
ZONING: G
LEGEND
DENOTES PARKING COUNT
DENOTES HANDICAP PARKING
TRAFFIC CIRCULATION (NOT FOR PAINTING)
DENOTES ASPHALT PAVEMENT
DENOTES RE-PAVEMENT
DENOTES CONCRETE