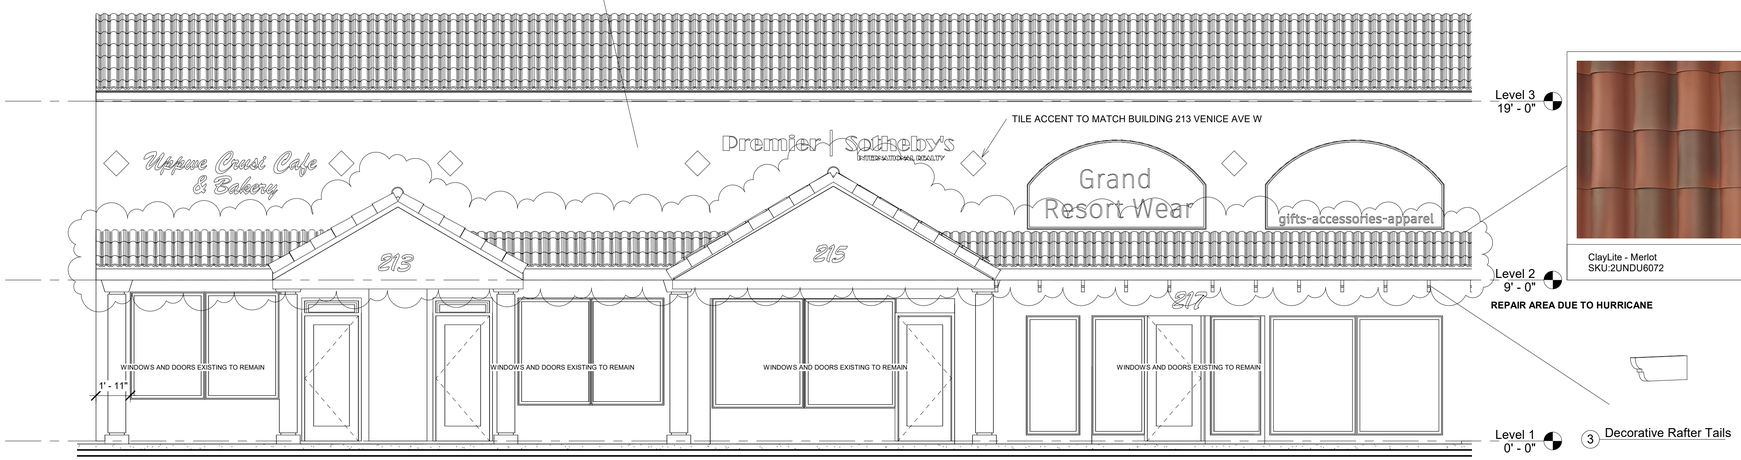

1 South
1/4" = 1'-0"

BEECHWOOD DESIGN SOLUTIONS INCORPORATED
779 Commerce Drive, Suite #14, Venice, FL 34292

No.	Description	Date
1		Date 1

Mike & Addy Griffith

215 W Venice
AveVenice, FL 34285

ELEVATIONS

Project number	Project Number
Date	Issue Date
Drawn by	Author
Checked by	Checker

2

Scale	1/4" = 1'-0"

10/31/2022 4:35:46 PM