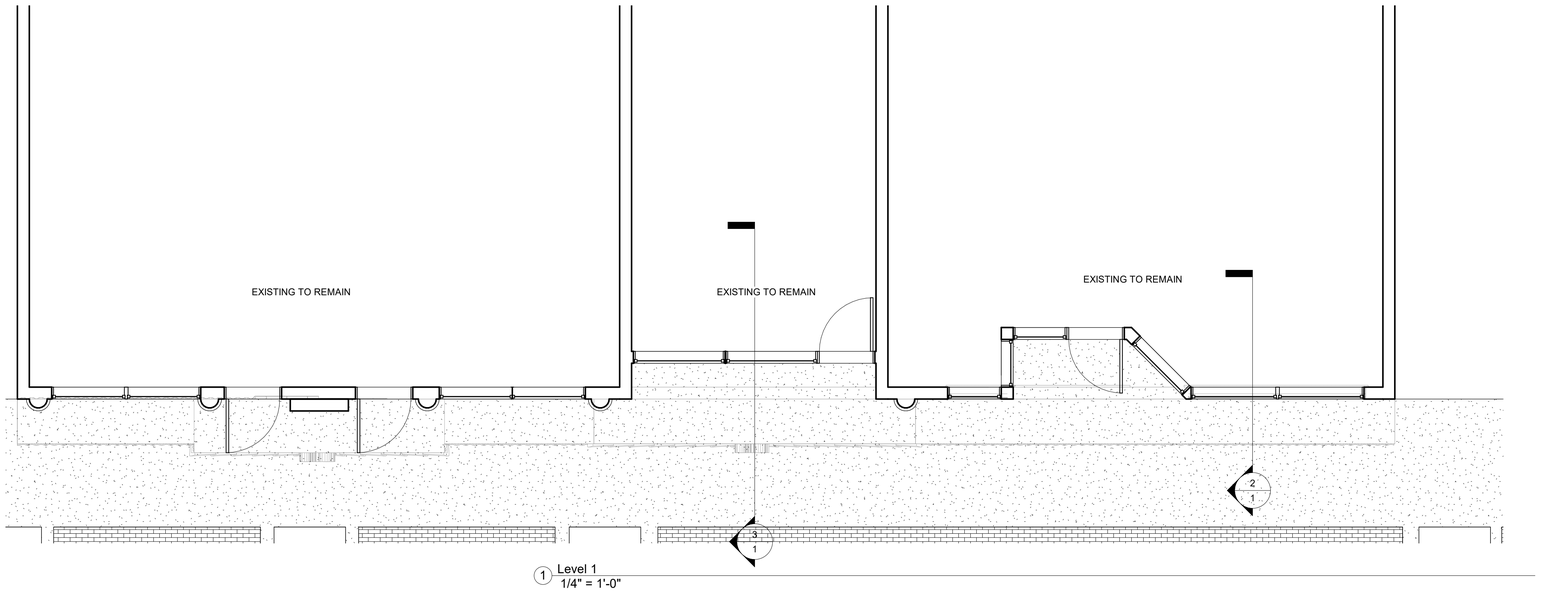

1 Level 1
1/4" = 1'-0"

2 Section 1
1/2" = 1'-0"

3 Section 2
1/2" = 1'-0"

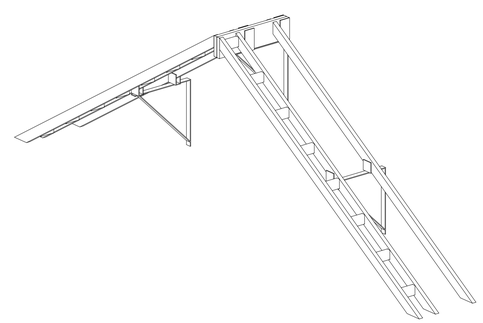

4 Gable End Construction

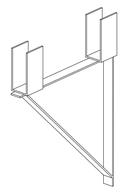

5 Custom Fabricated Ridge Angle Bracket

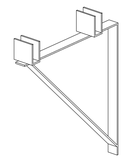

6 Custom Fabricated Rafter Angle Bracket

BEECHWOOD
DESIGN SOLUTIONS
INCORPORATED
779 Commerce Drive, Suite #14, Venice, FL 34292

No.	Description	Date

Mike & Addy Griffith

215 W Venice
AveVenice, FL 34285

LAYOUT &
SECTIONS

Project number	Project Number
Date	Issue Date
Drawn by	Author
Checked by	Checker

1

Scale: As indicated

11/1/2022 2:52:45 PM