



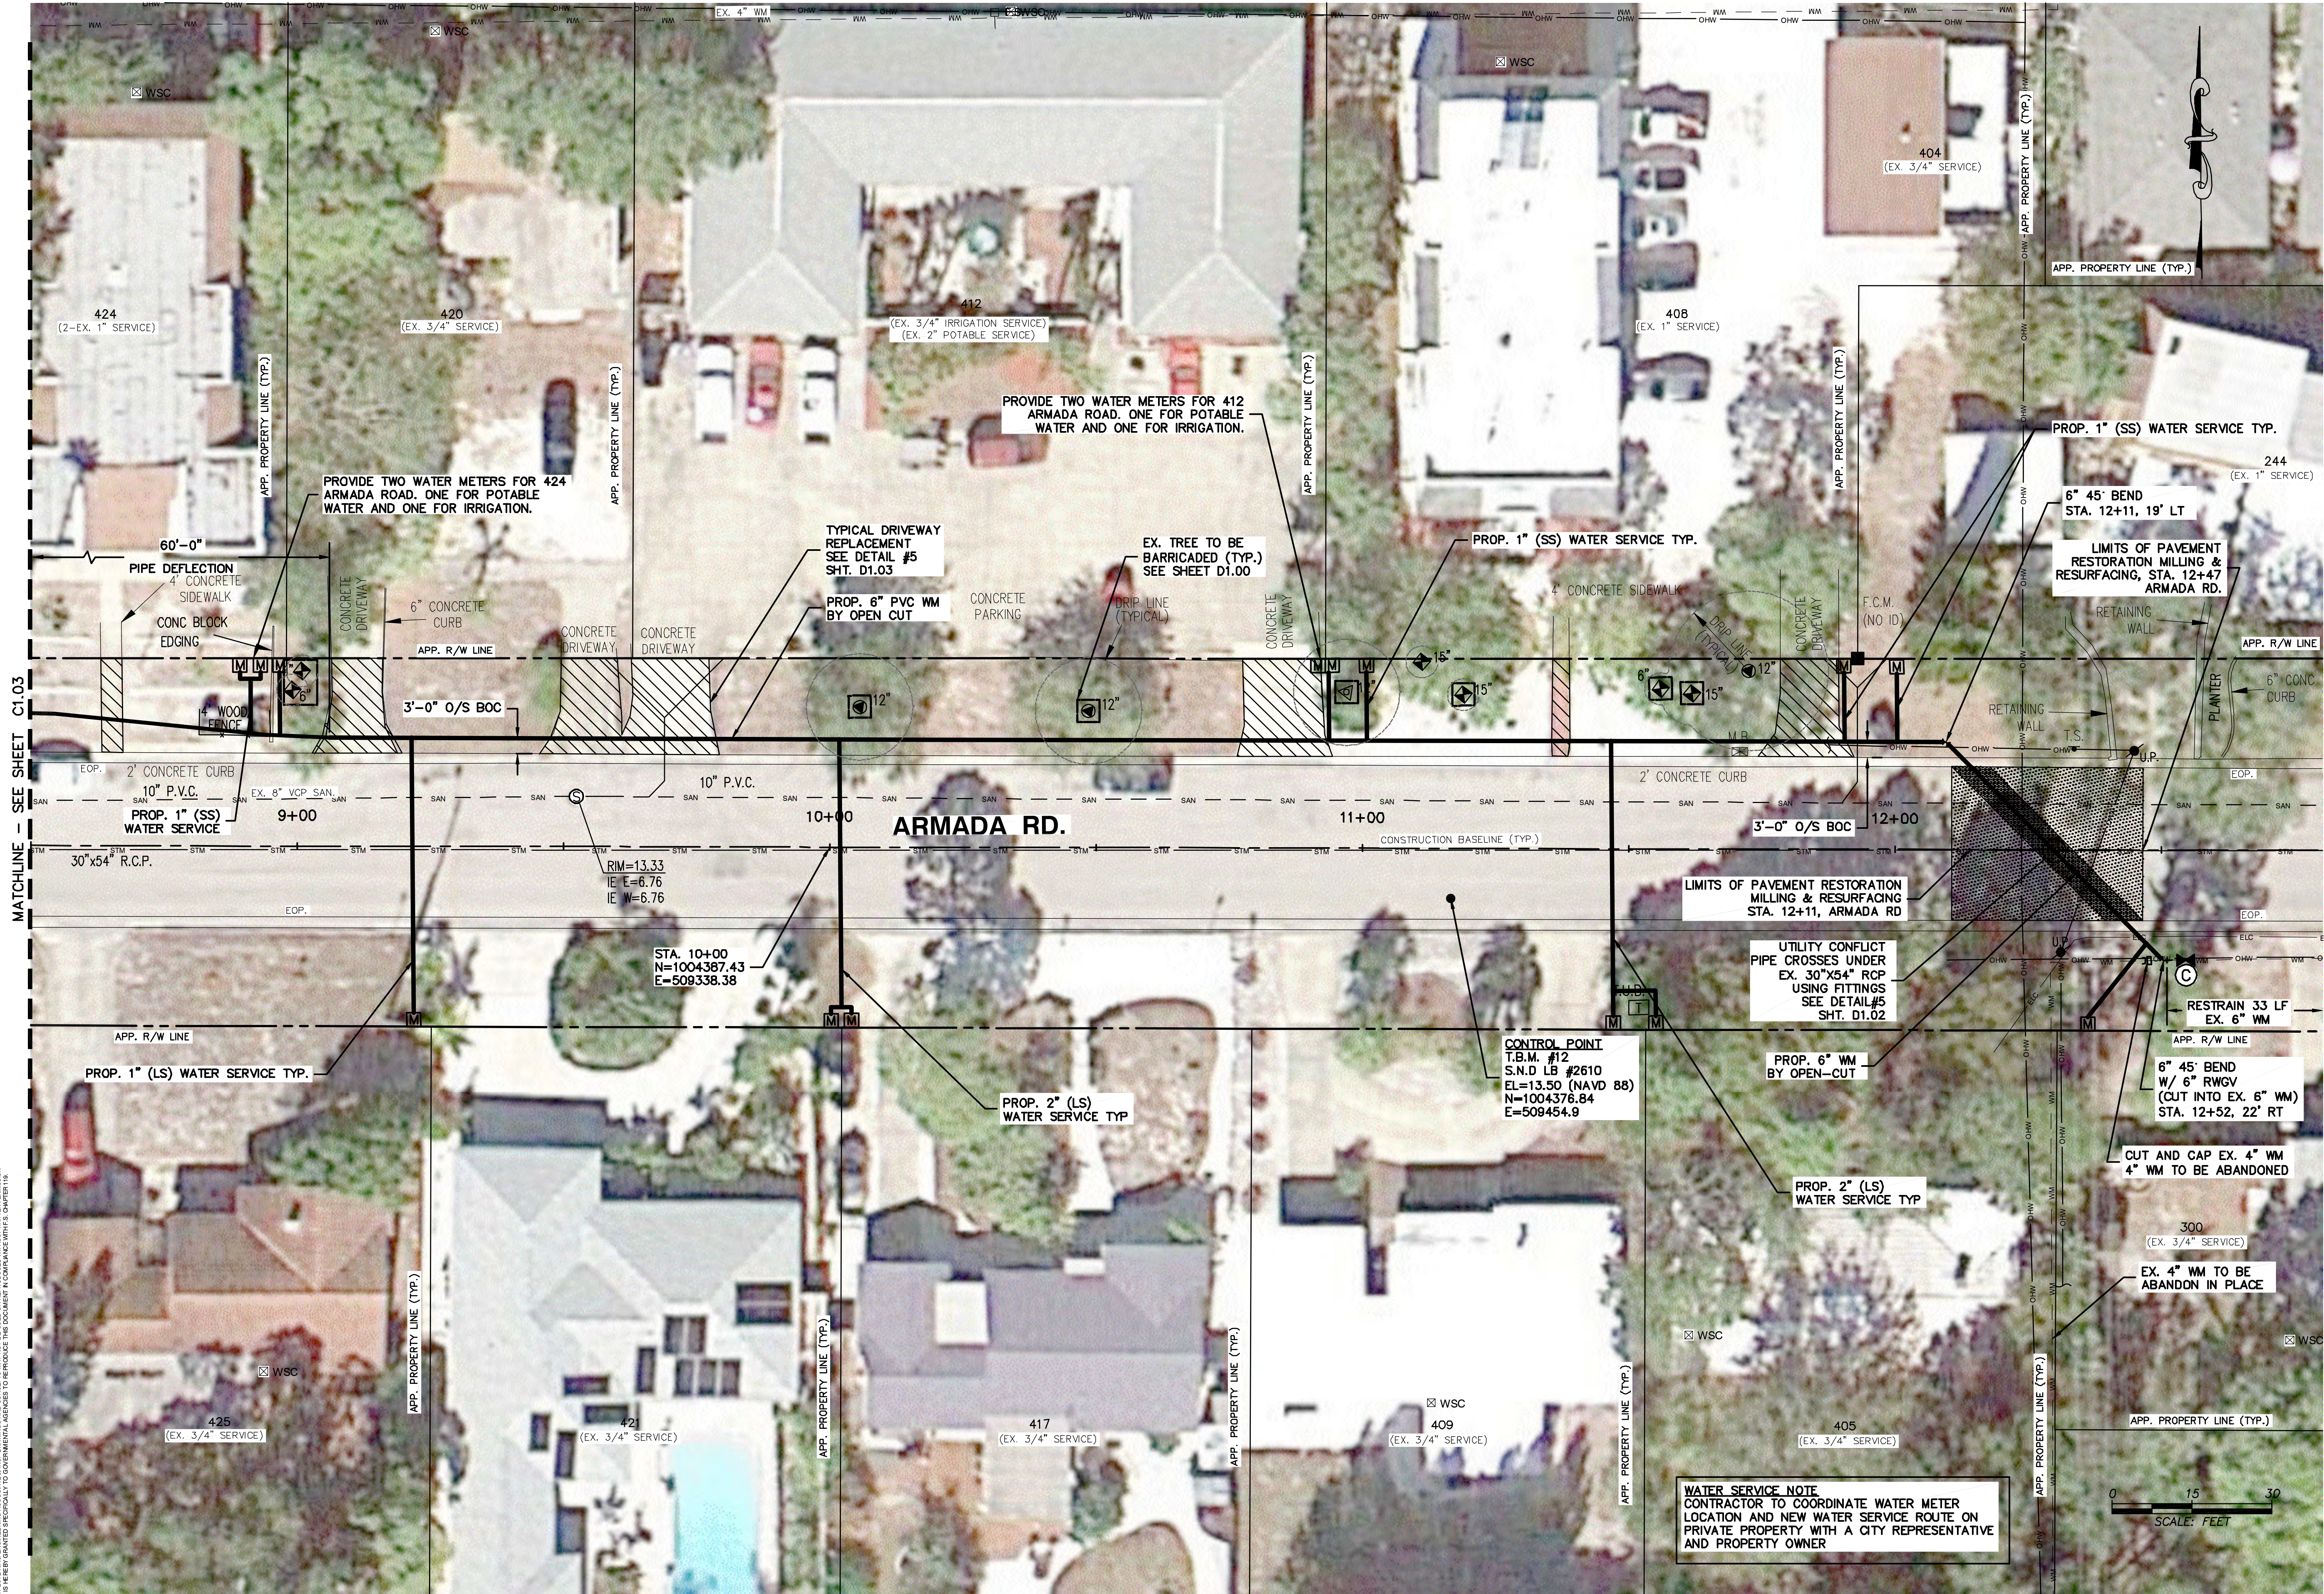


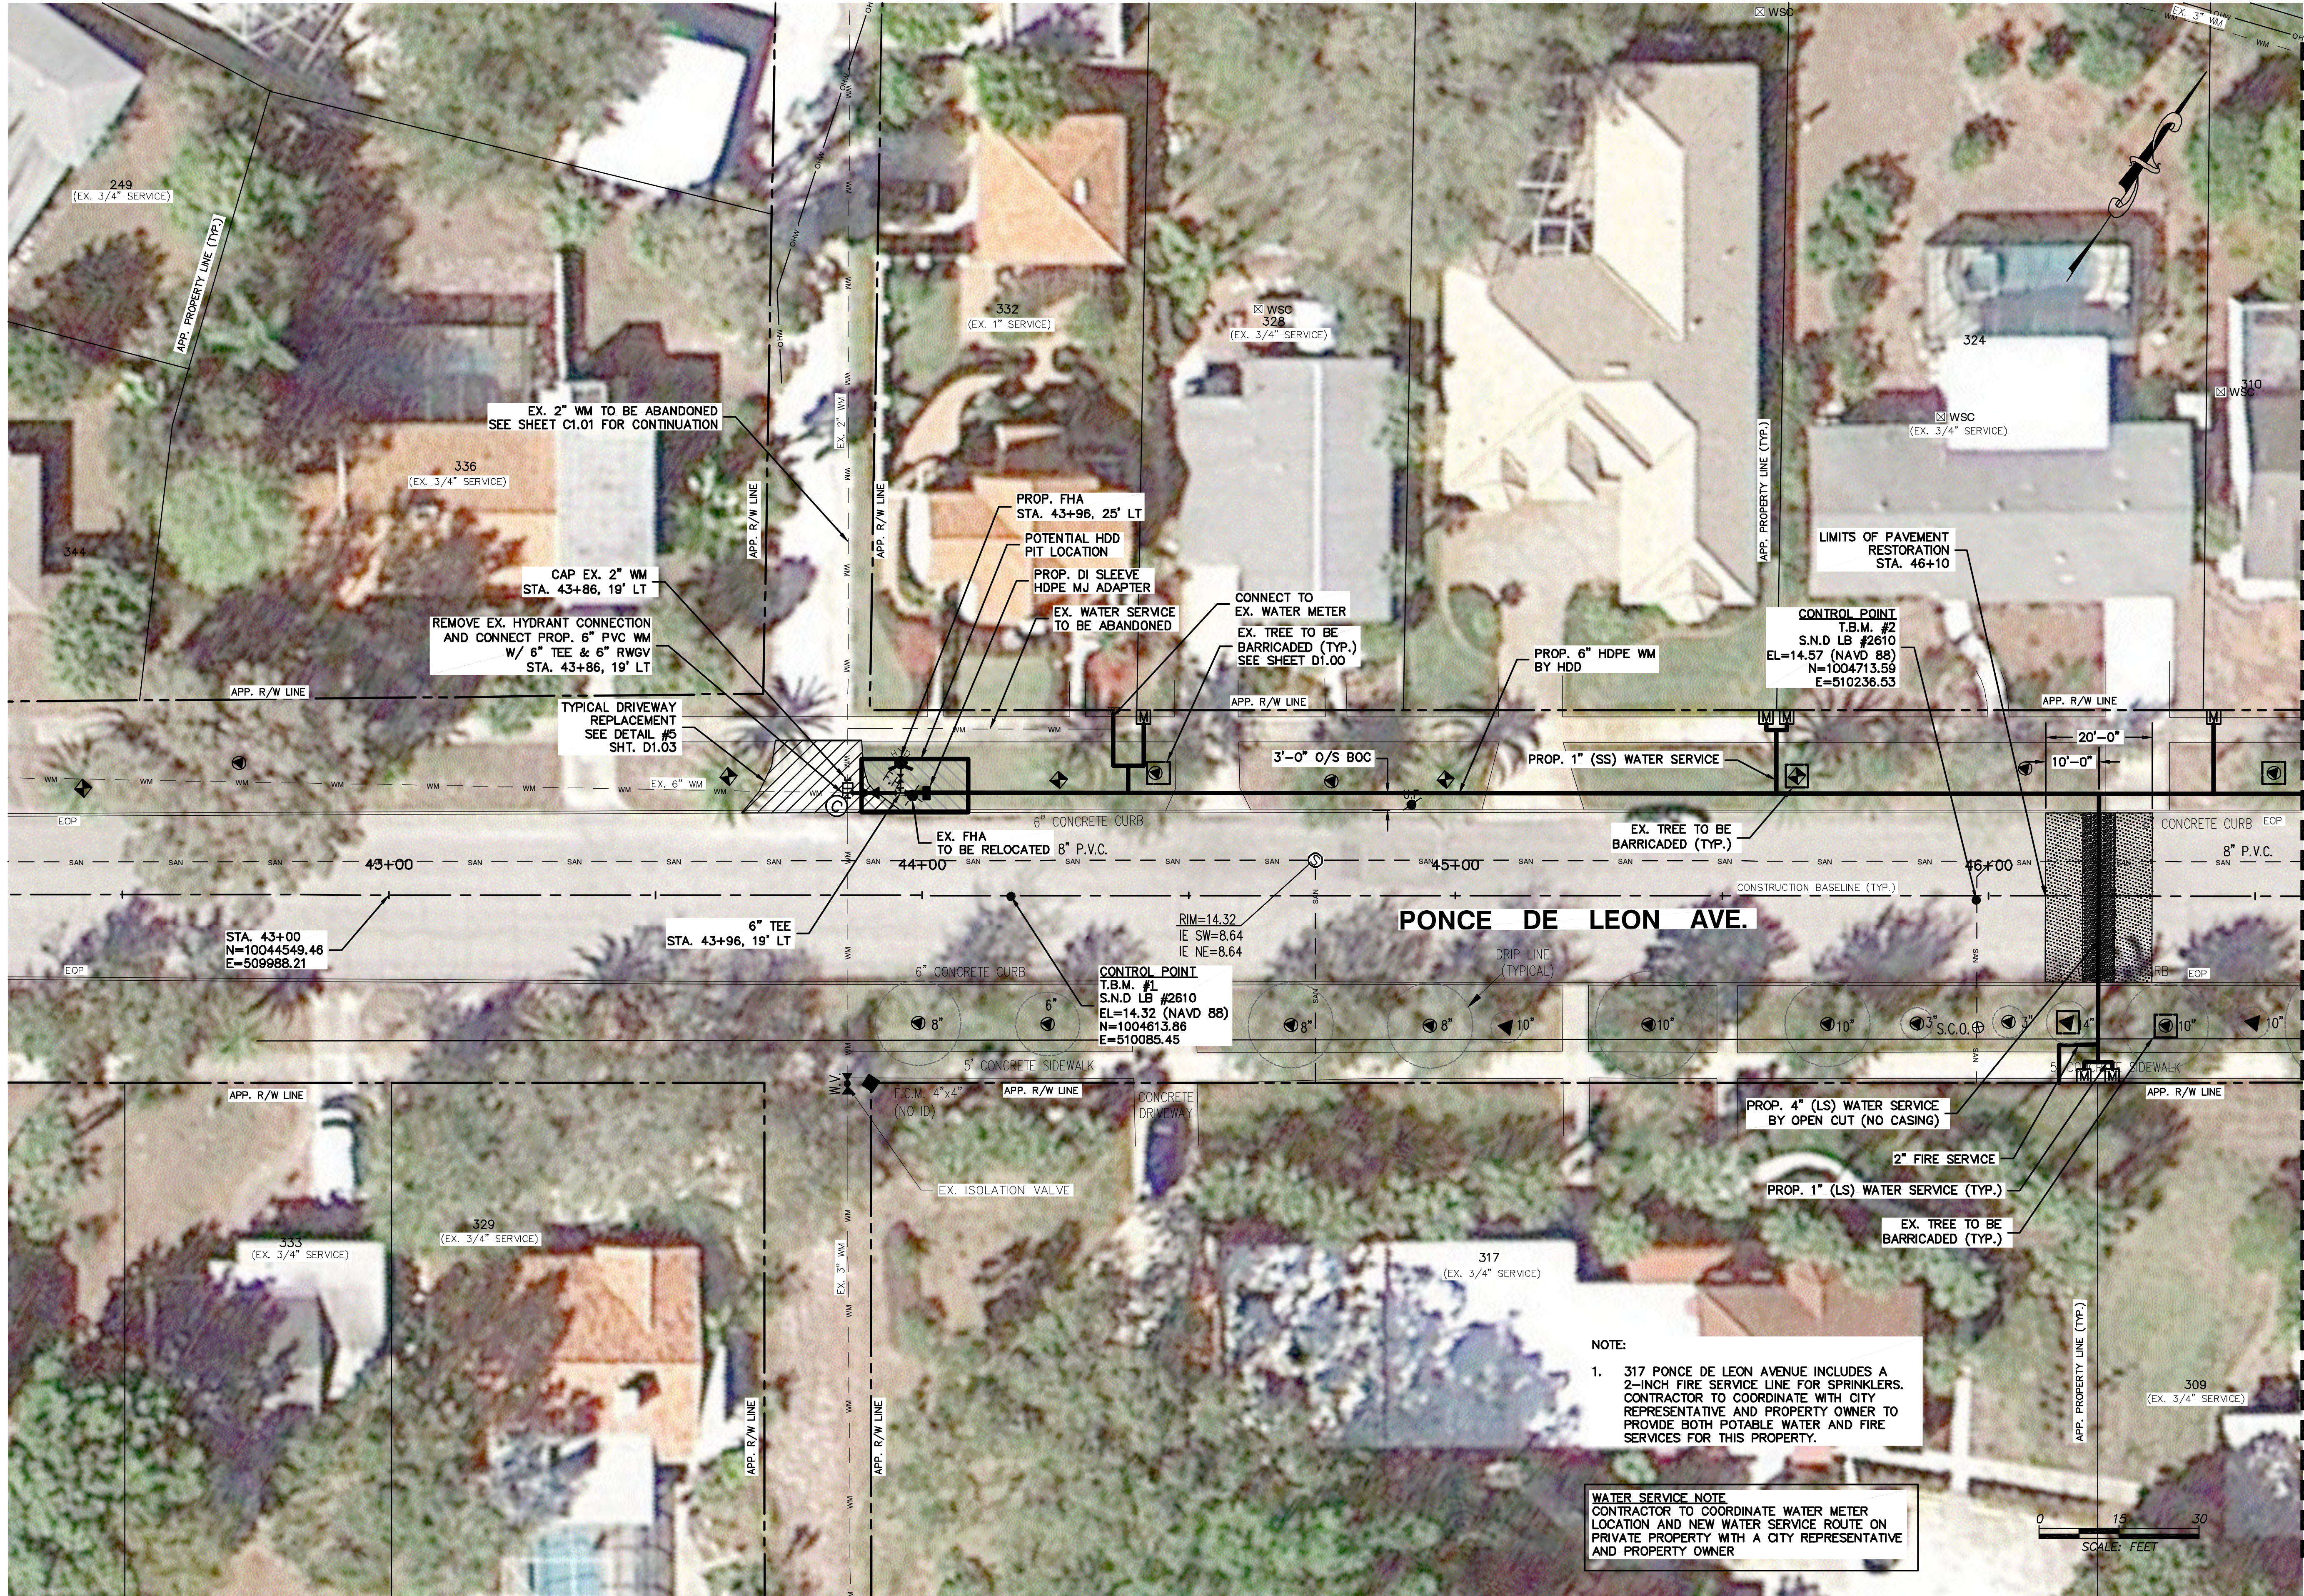


NOTE:
1. 317 PONCE DE LEON AVENUE INCLUDES A 2-INCH FIRE SERVICE LINE FOR SPRINKLERS. CONTRACTOR TO COORDINATE WITH CITY REPRESENTATIVE AND PROPERTY OWNER TO PROVIDE BOTH POTABLE WATER AND FIRE SERVICES FOR THIS PROPERTY.

WATER SERVICE NOTE
CONTRACTOR TO COORDINATE WATER METER LOCATION AND NEW WATER SERVICE ROUTE ON PRIVATE PROPERTY WITH A CITY REPRESENTATIVE AND PROPERTY OWNER

DESIGNED MUG		DRAWN MUG		CHECKED CS/CPS		SCALE SIP											
City Of Venice Utility Department 200 North Warfield Avenue Venice FL 34285 PH 941-489-2833 FAX 941-489-2829		2930 University Parkway Sarasota, Florida 34243 Phone 941-536-6000 Fax 941-536-6540 www.king-engineering.com Engineering License #2410		King ENGINEERING ASSOCIATES, INC.													
WATER MAIN REPLACEMENT PROGRAM PHASE-1																	
<table border="1"><thead><tr><th>NO.</th><th>DATE</th><th>RE-BID DOCUMENT</th><th>DESCRIPTION</th><th>APPROVE</th></tr></thead><tbody><tr><td>1</td><td>09/13/2013</td><td></td><td></td><td></td></tr></tbody></table>								NO.	DATE	RE-BID DOCUMENT	DESCRIPTION	APPROVE	1	09/13/2013			
NO.	DATE	RE-BID DOCUMENT	DESCRIPTION	APPROVE													
1	09/13/2013																
TITLE PONCE DE LEON AVE. STA. 42+72 TO STA. 46+59																	
THE SIGNATURE OF THE QUALITY CONTROL OFFICER IN THIS SPACE INDICATES THAT ALL REQUIRED PERMITS HAVE BEEN OBTAINED AND THAT CONSTRUCTION IS AUTHORIZED TO COMMENCE.																	
JOB NO. 4799-002-000				SHEET NO. C1.05													
DATE: JUNE 2012																	
SCALE: AS SHOWN																	
BID DOCUMENT SEPT. 13, 2013																	

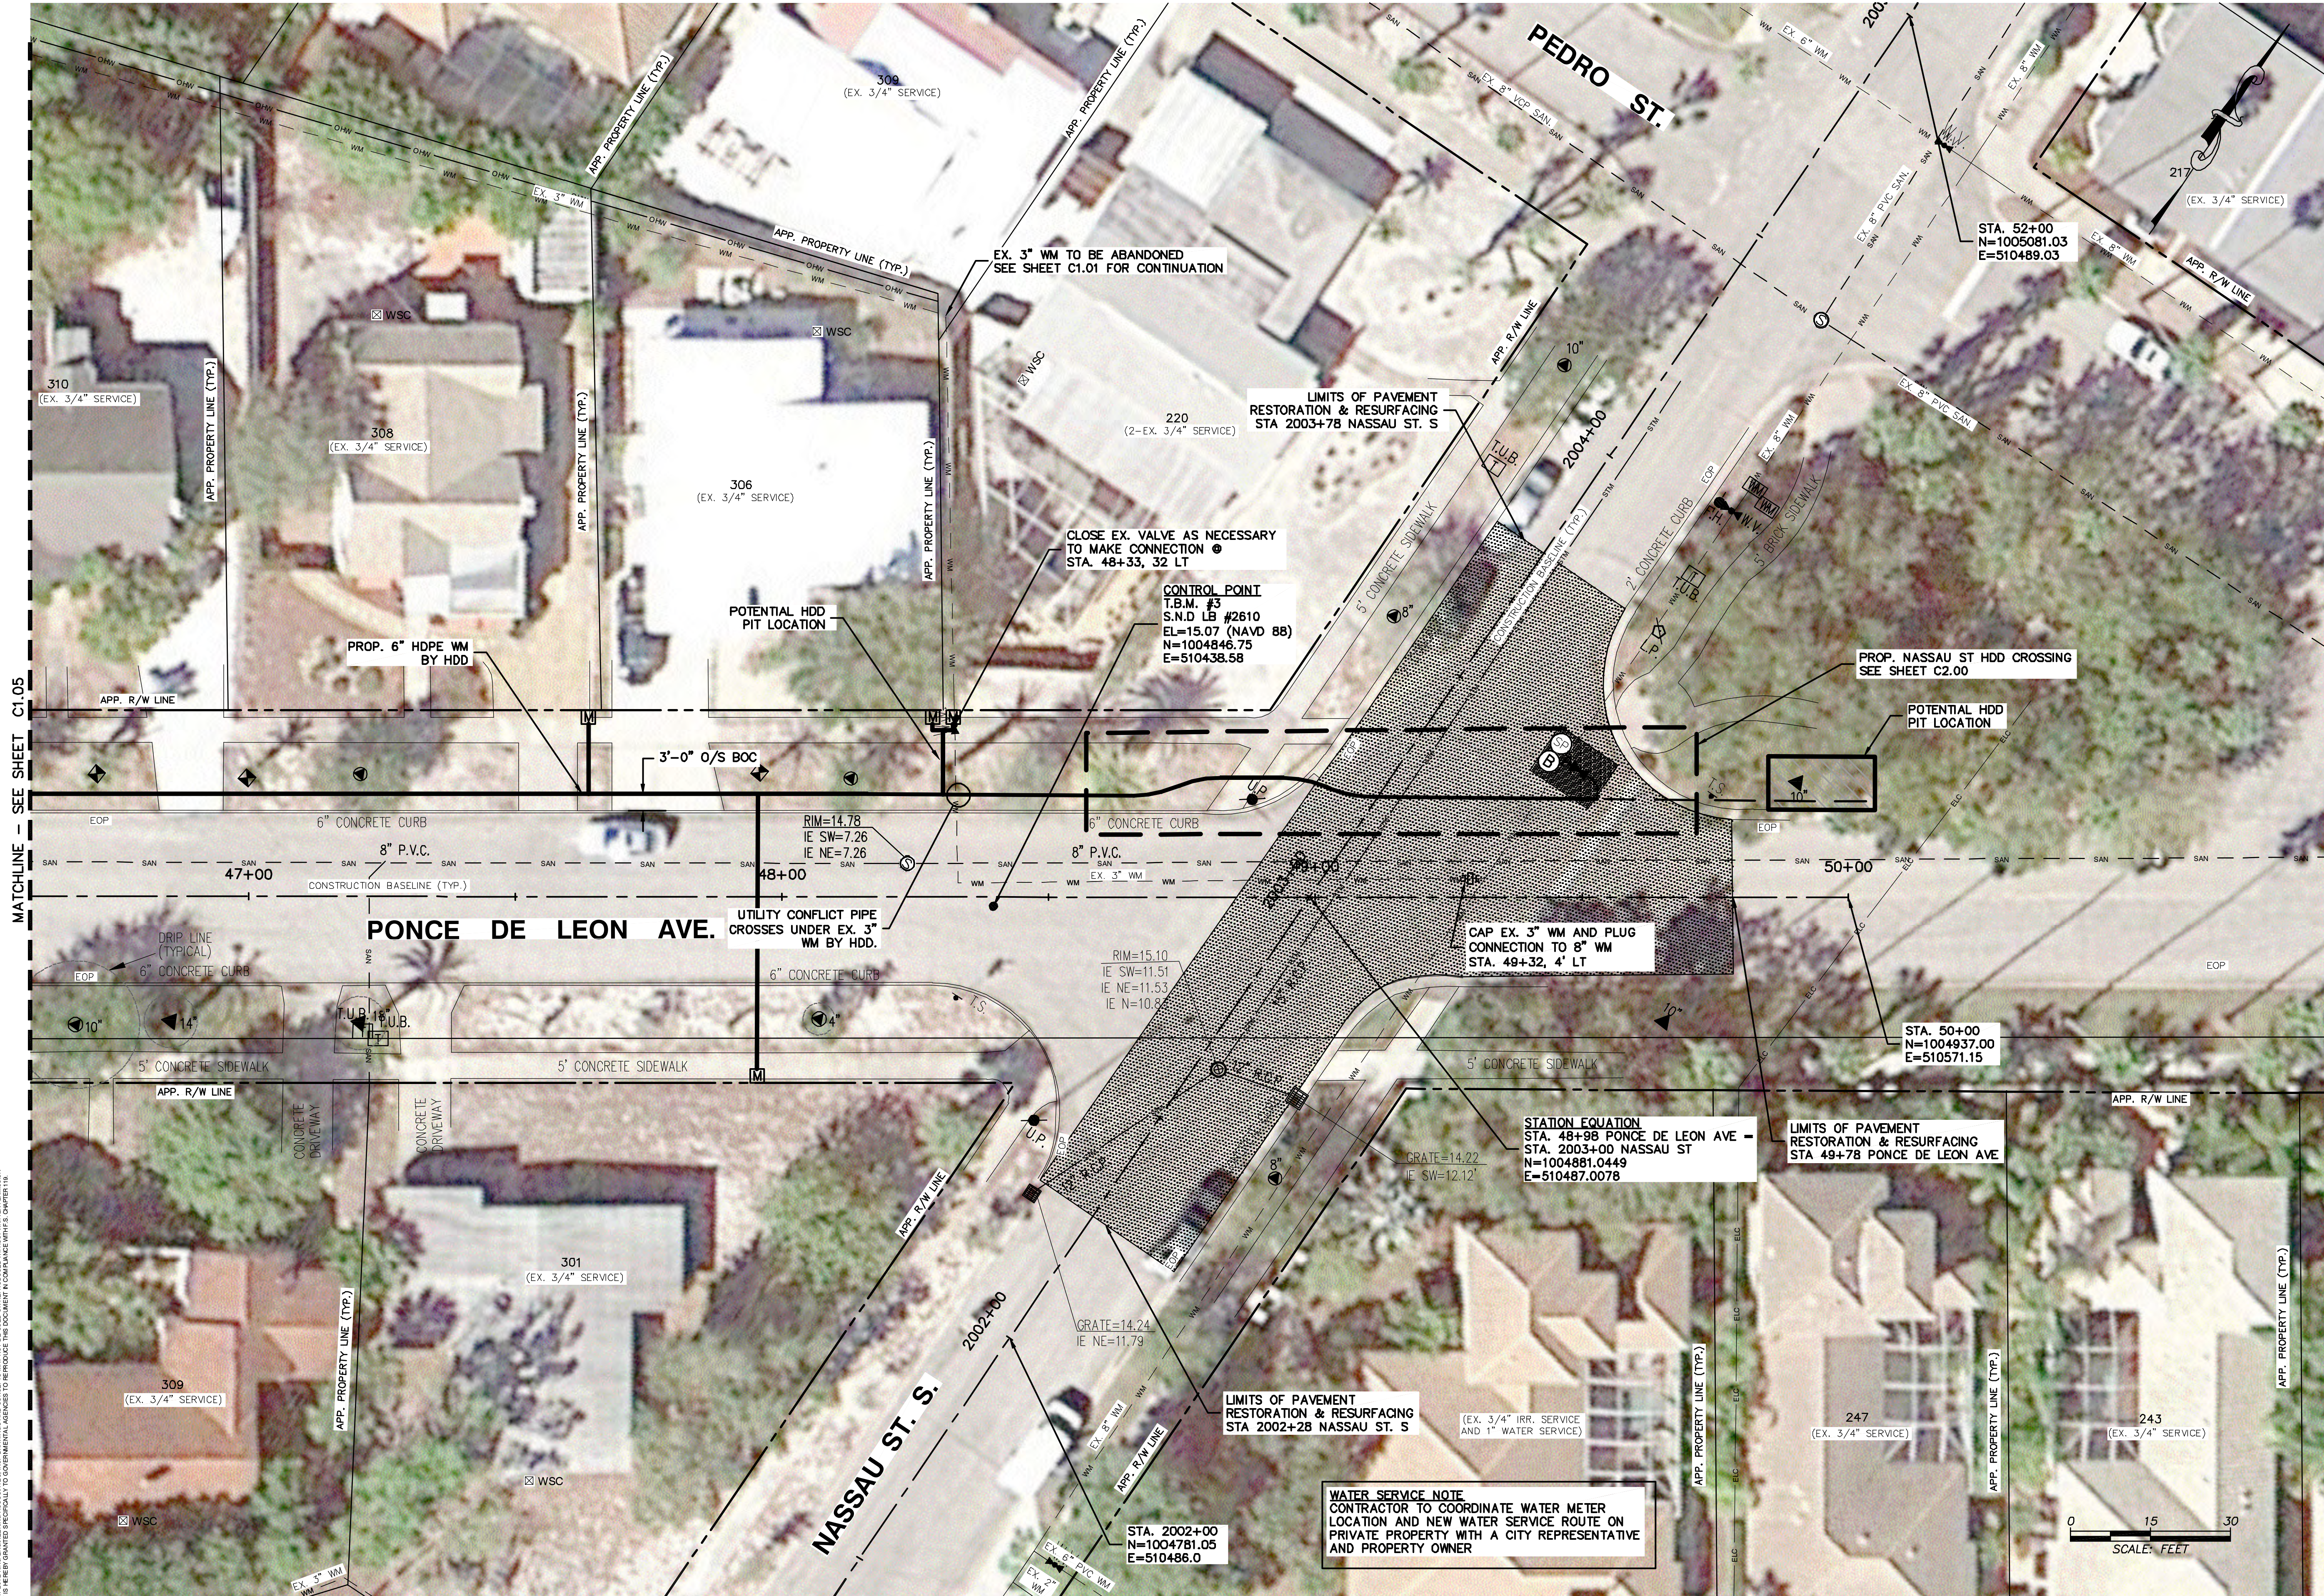

DESIGNED MLG		DRAWN MLG		CHECKED CS/OPS		SLIP JLC											
City Of Venice Utility Department 200 North W. 1st Avenue Venice, FL 33595 Phone 941-489-2933 Fax 941-489-2939				2930 University Parkway Sarasota, Florida 34243 Phone 941-538-6000 Fax 941-538-6540 www.king-engineering.com Engineering License #2410													
WATER MAIN REPLACEMENT PROGRAM PHASE-1																	
<table border="1"><thead><tr><th>NO.</th><th>DATE</th><th>RE-BID DOCUMENT</th><th>DESCRIPTION</th><th>APPROVE</th></tr></thead><tbody><tr><td>1</td><td>09/13/2013</td><td></td><td></td><td></td></tr></tbody></table>								NO.	DATE	RE-BID DOCUMENT	DESCRIPTION	APPROVE	1	09/13/2013			
NO.	DATE	RE-BID DOCUMENT	DESCRIPTION	APPROVE													
1	09/13/2013																
TITLE PONCE DE LEON AVE. STA. 46+59 TO STA. 55+03																	
THE SIGNATURE OF THE QUALITY CONTROL OFFICER IN THIS SPACE INDICATES THAT ALL REQUIRED PERMITS HAVE BEEN OBTAINED AND THAT CONSTRUCTION IS AUTHORIZED TO COMMENCE.																	
JOB NO. 4799-002-000				SHEET NO. C1.06													
DATE: JUNE 2012																	
SCALE: AS SHOWN																	
BID DOCUMENT SEPT. 13, 2013																	

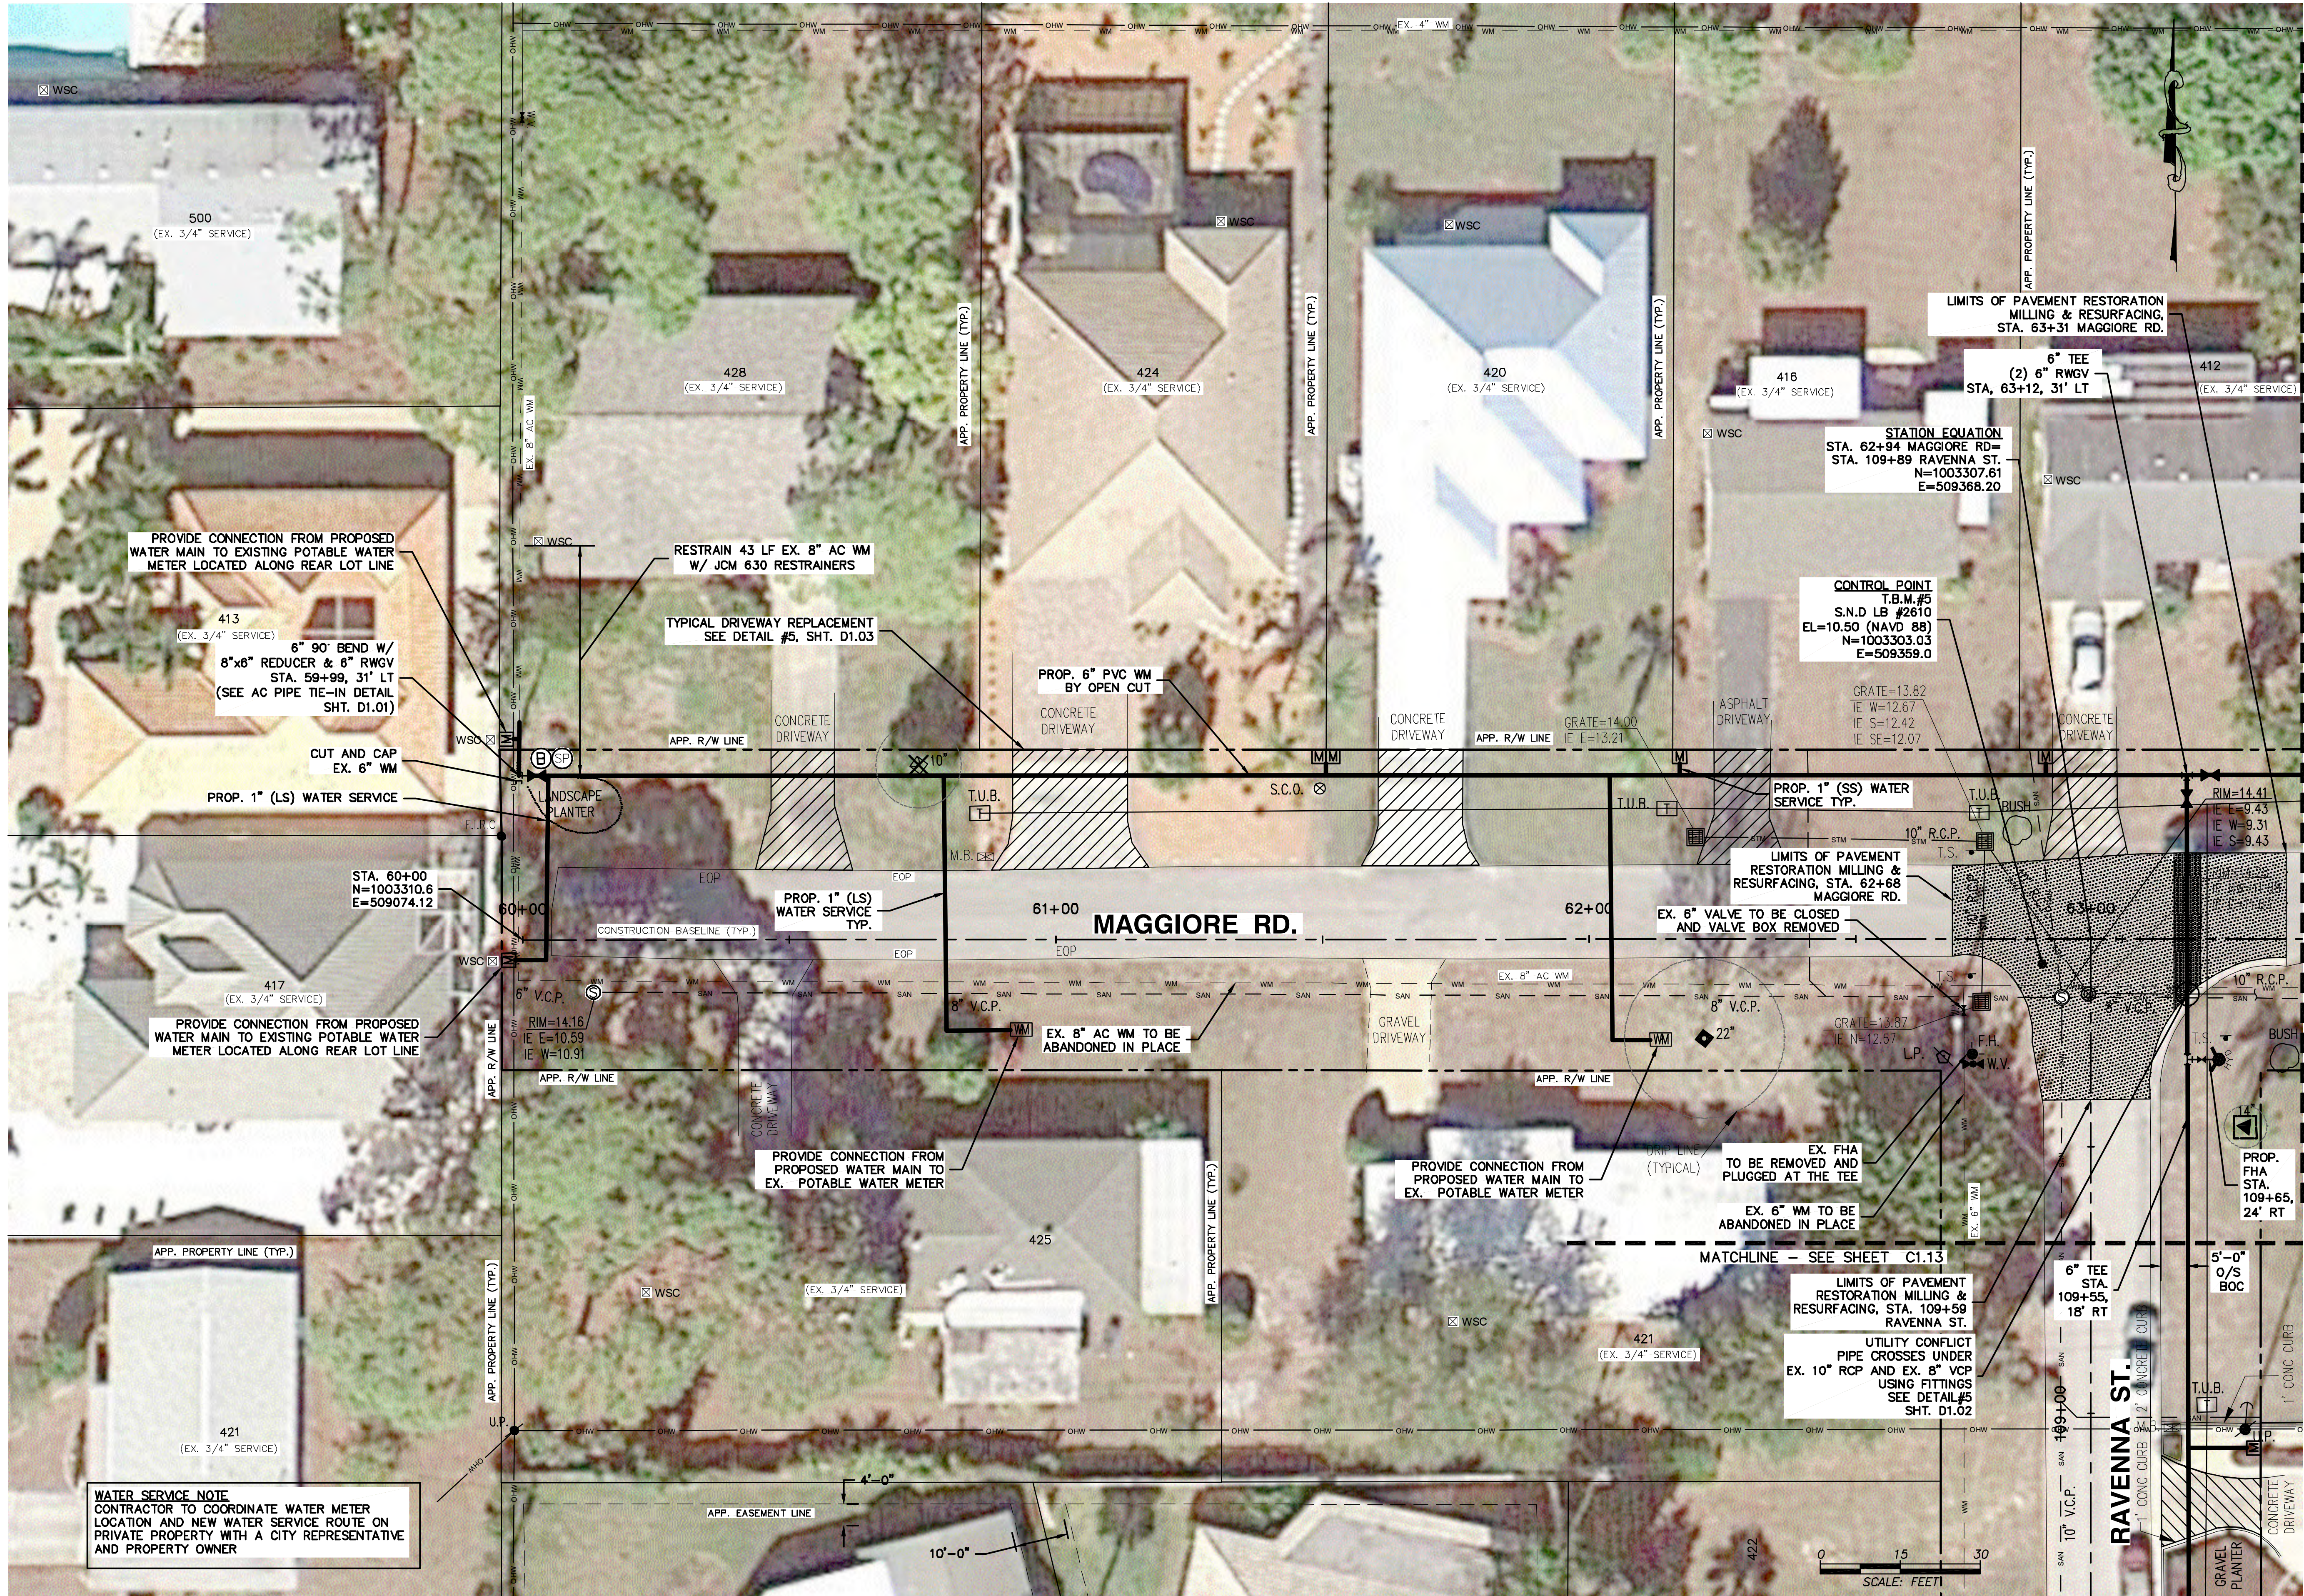

MATCHLINE - SEE SHEET C1.08

WATER MAIN REPLACEMENT PROGRAM PHASE-1


NO.	DATE	RE-BID DOCUMENT	DESCRIPTION	APPROVED
1	09/13/2013			

TITLE
**MAGGIORE RD.
STA. 60+00 TO
STA. 63+34**

THE SIGNATURE OF THE QUALITY CONTROL OFFICER IN THIS SPACE INDICATES THAT ALL REQUIRED PERMITS HAVE BEEN OBTAINED AND THAT CONSTRUCTION IS AUTHORIZED TO COMMENCE.

JOB NO. 4799-002-000	SHEET NO. C1.07
DATE: JUNE 2012	
SCALE: AS SHOWN	


BID DOCUMENT
SEPT. 13, 2013

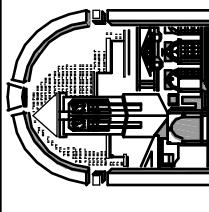


City Of Venice
Utility Department
200 North Warfield Avenue
Venice FL 34285
PH 941-489-3933
FAX 941-489-3933





2930 University Parkway
Sarasota, Florida 34243
Phone 941-558-6000
Fax 941-558-6040
www.kingeng.com
Engineering License #2410

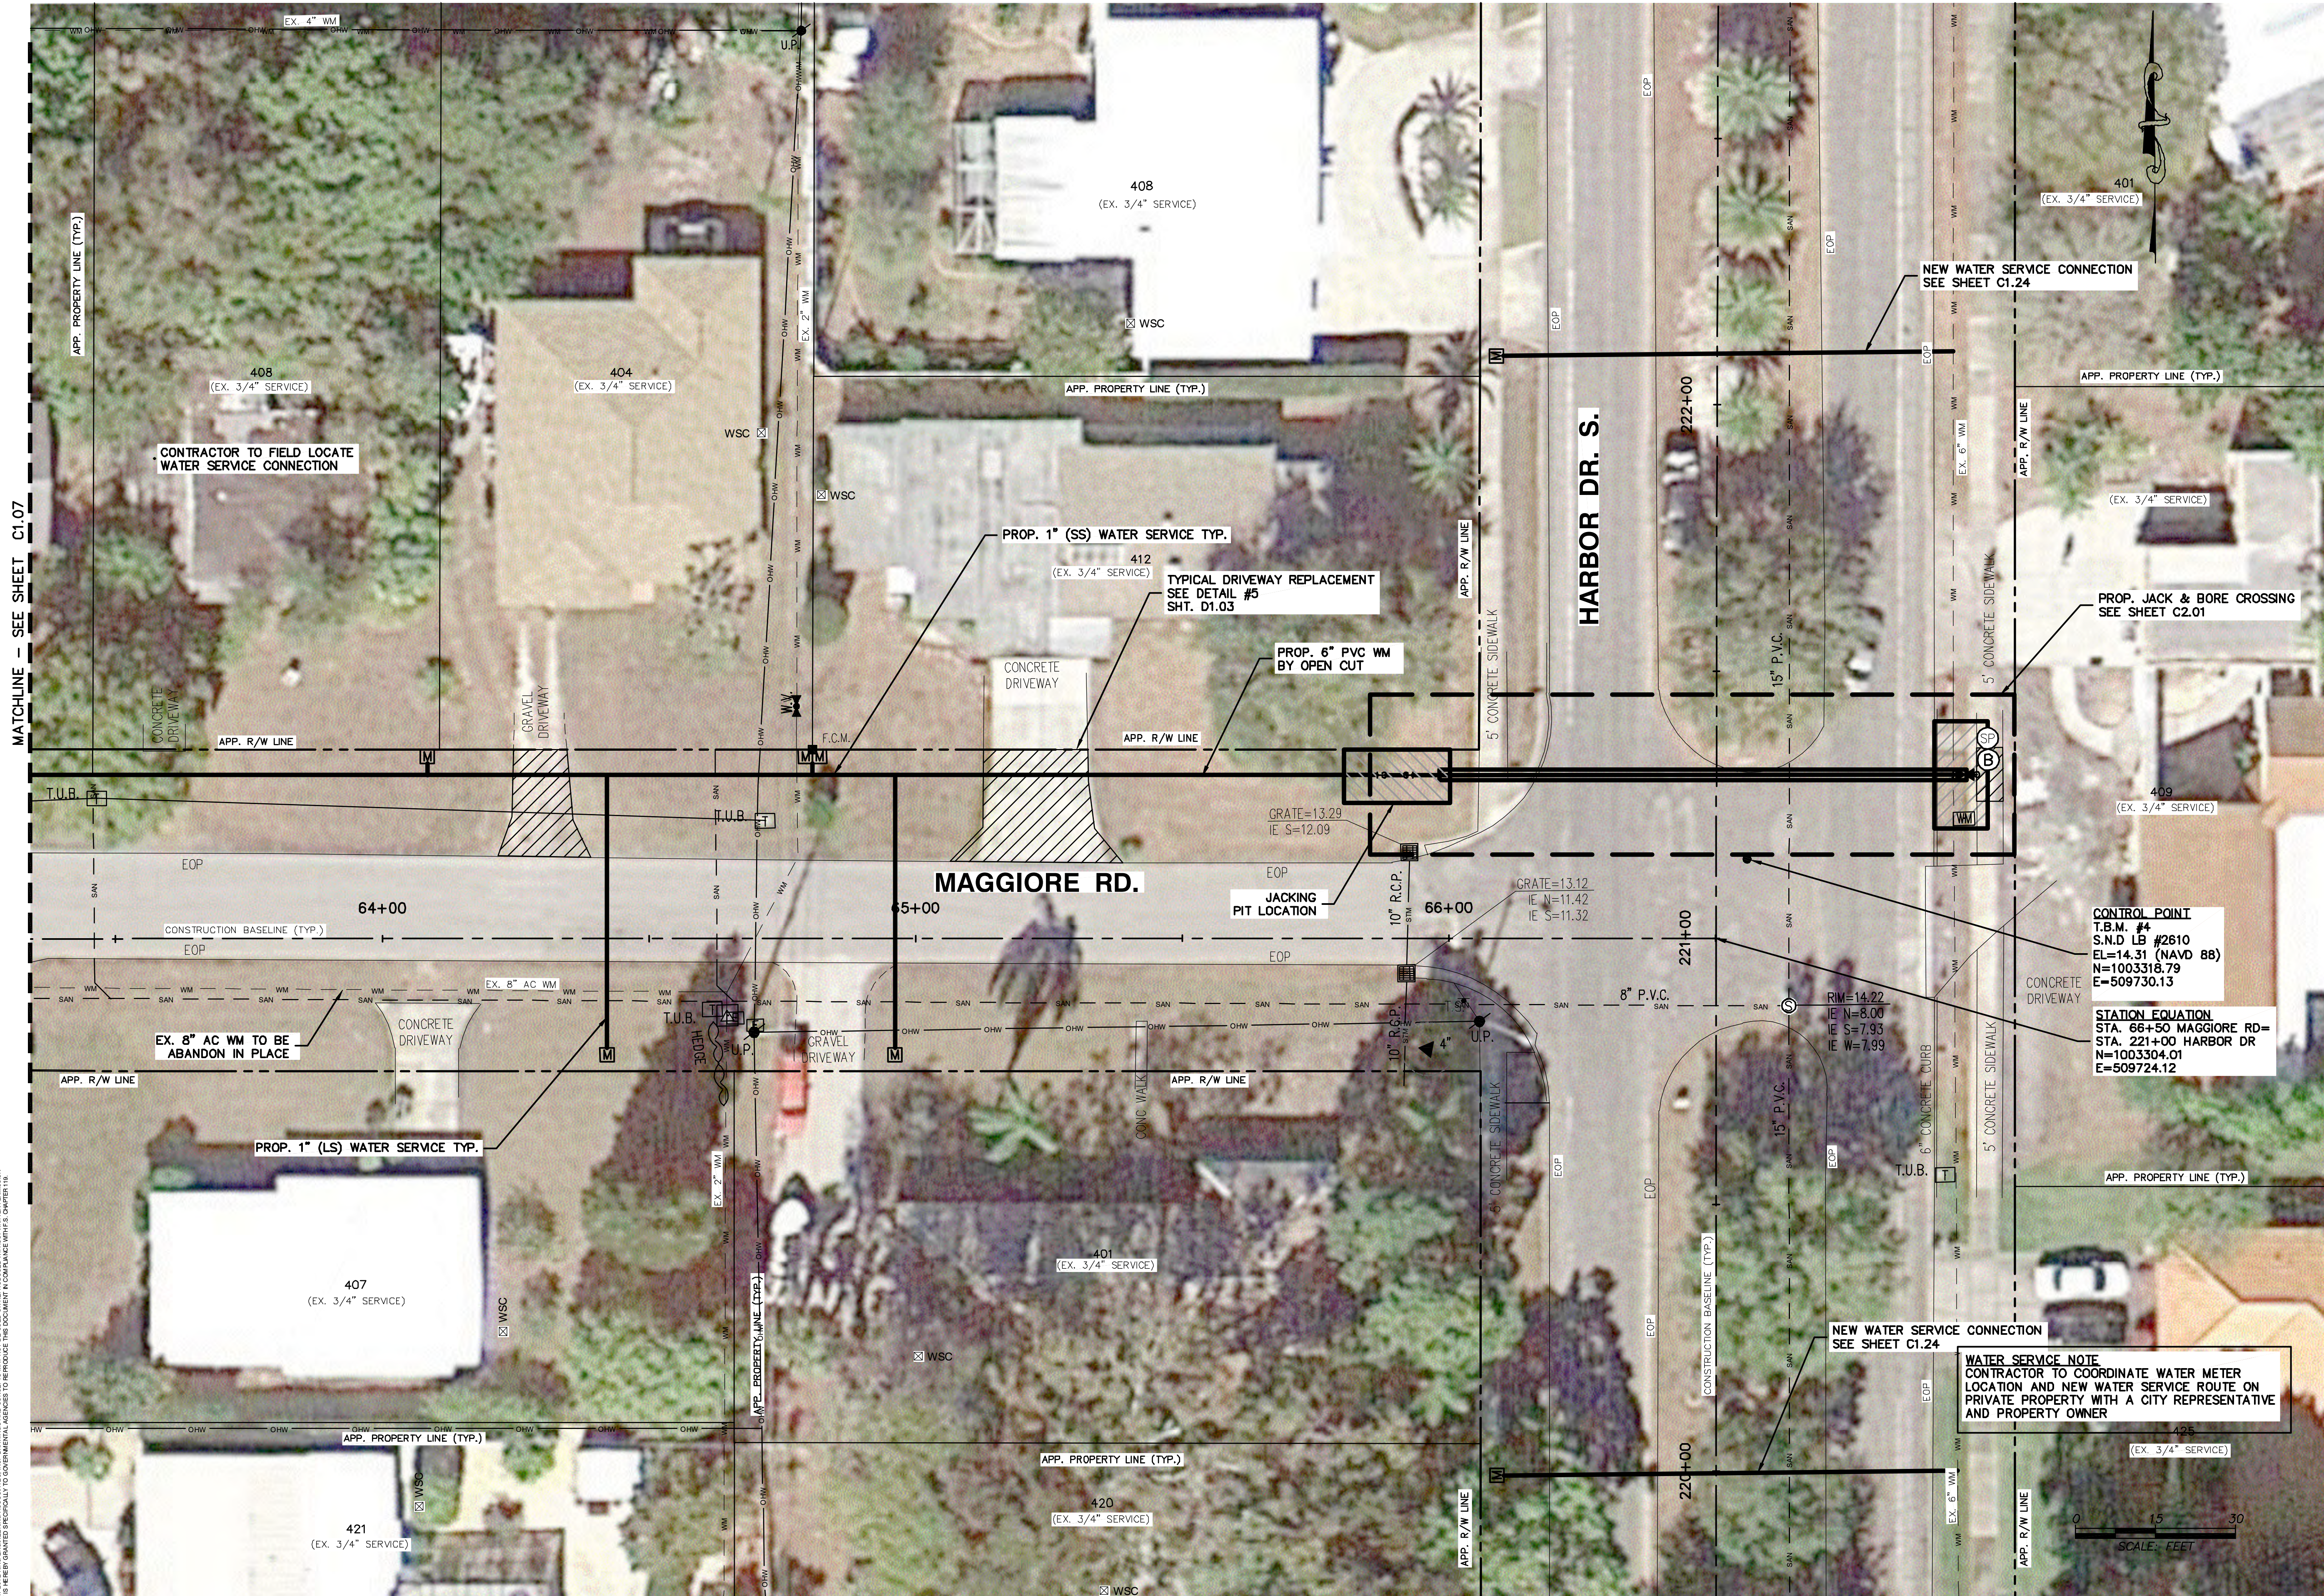


DESIGNED MUG	DRAWN MUG	CHECKED CS/OPS	DATE 9/13/2013
City Of Venice Utility Department 200 North Warfield Avenue Venice FL 34285 Phone 941-486-2833 Fax 941-486-2833 www.cityofvenice.com Engineering License #2610			
King ENGINEERING ASSOCIATES, INC.			
WATER MAIN REPLACEMENT PROGRAM PHASE-1			
TITLE MAGGIORE RD. STA. 63+34 - 66+50			
THE SIGNATURE OF THE QUALITY CONTROL OFFICER IN THIS SPACE INDICATES THAT ALL REQUIRED PERMITS HAVE BEEN OBTAINED AND THAT CONSTRUCTION IS AUTHORIZED TO COMMENCE.			
JOB NO. 4799-002-000		SHEET NO. C1.08	
DATE: JUNE 2012			
SCALE: AS SHOWN			
BID DOCUMENT SEPT. 13, 2013			

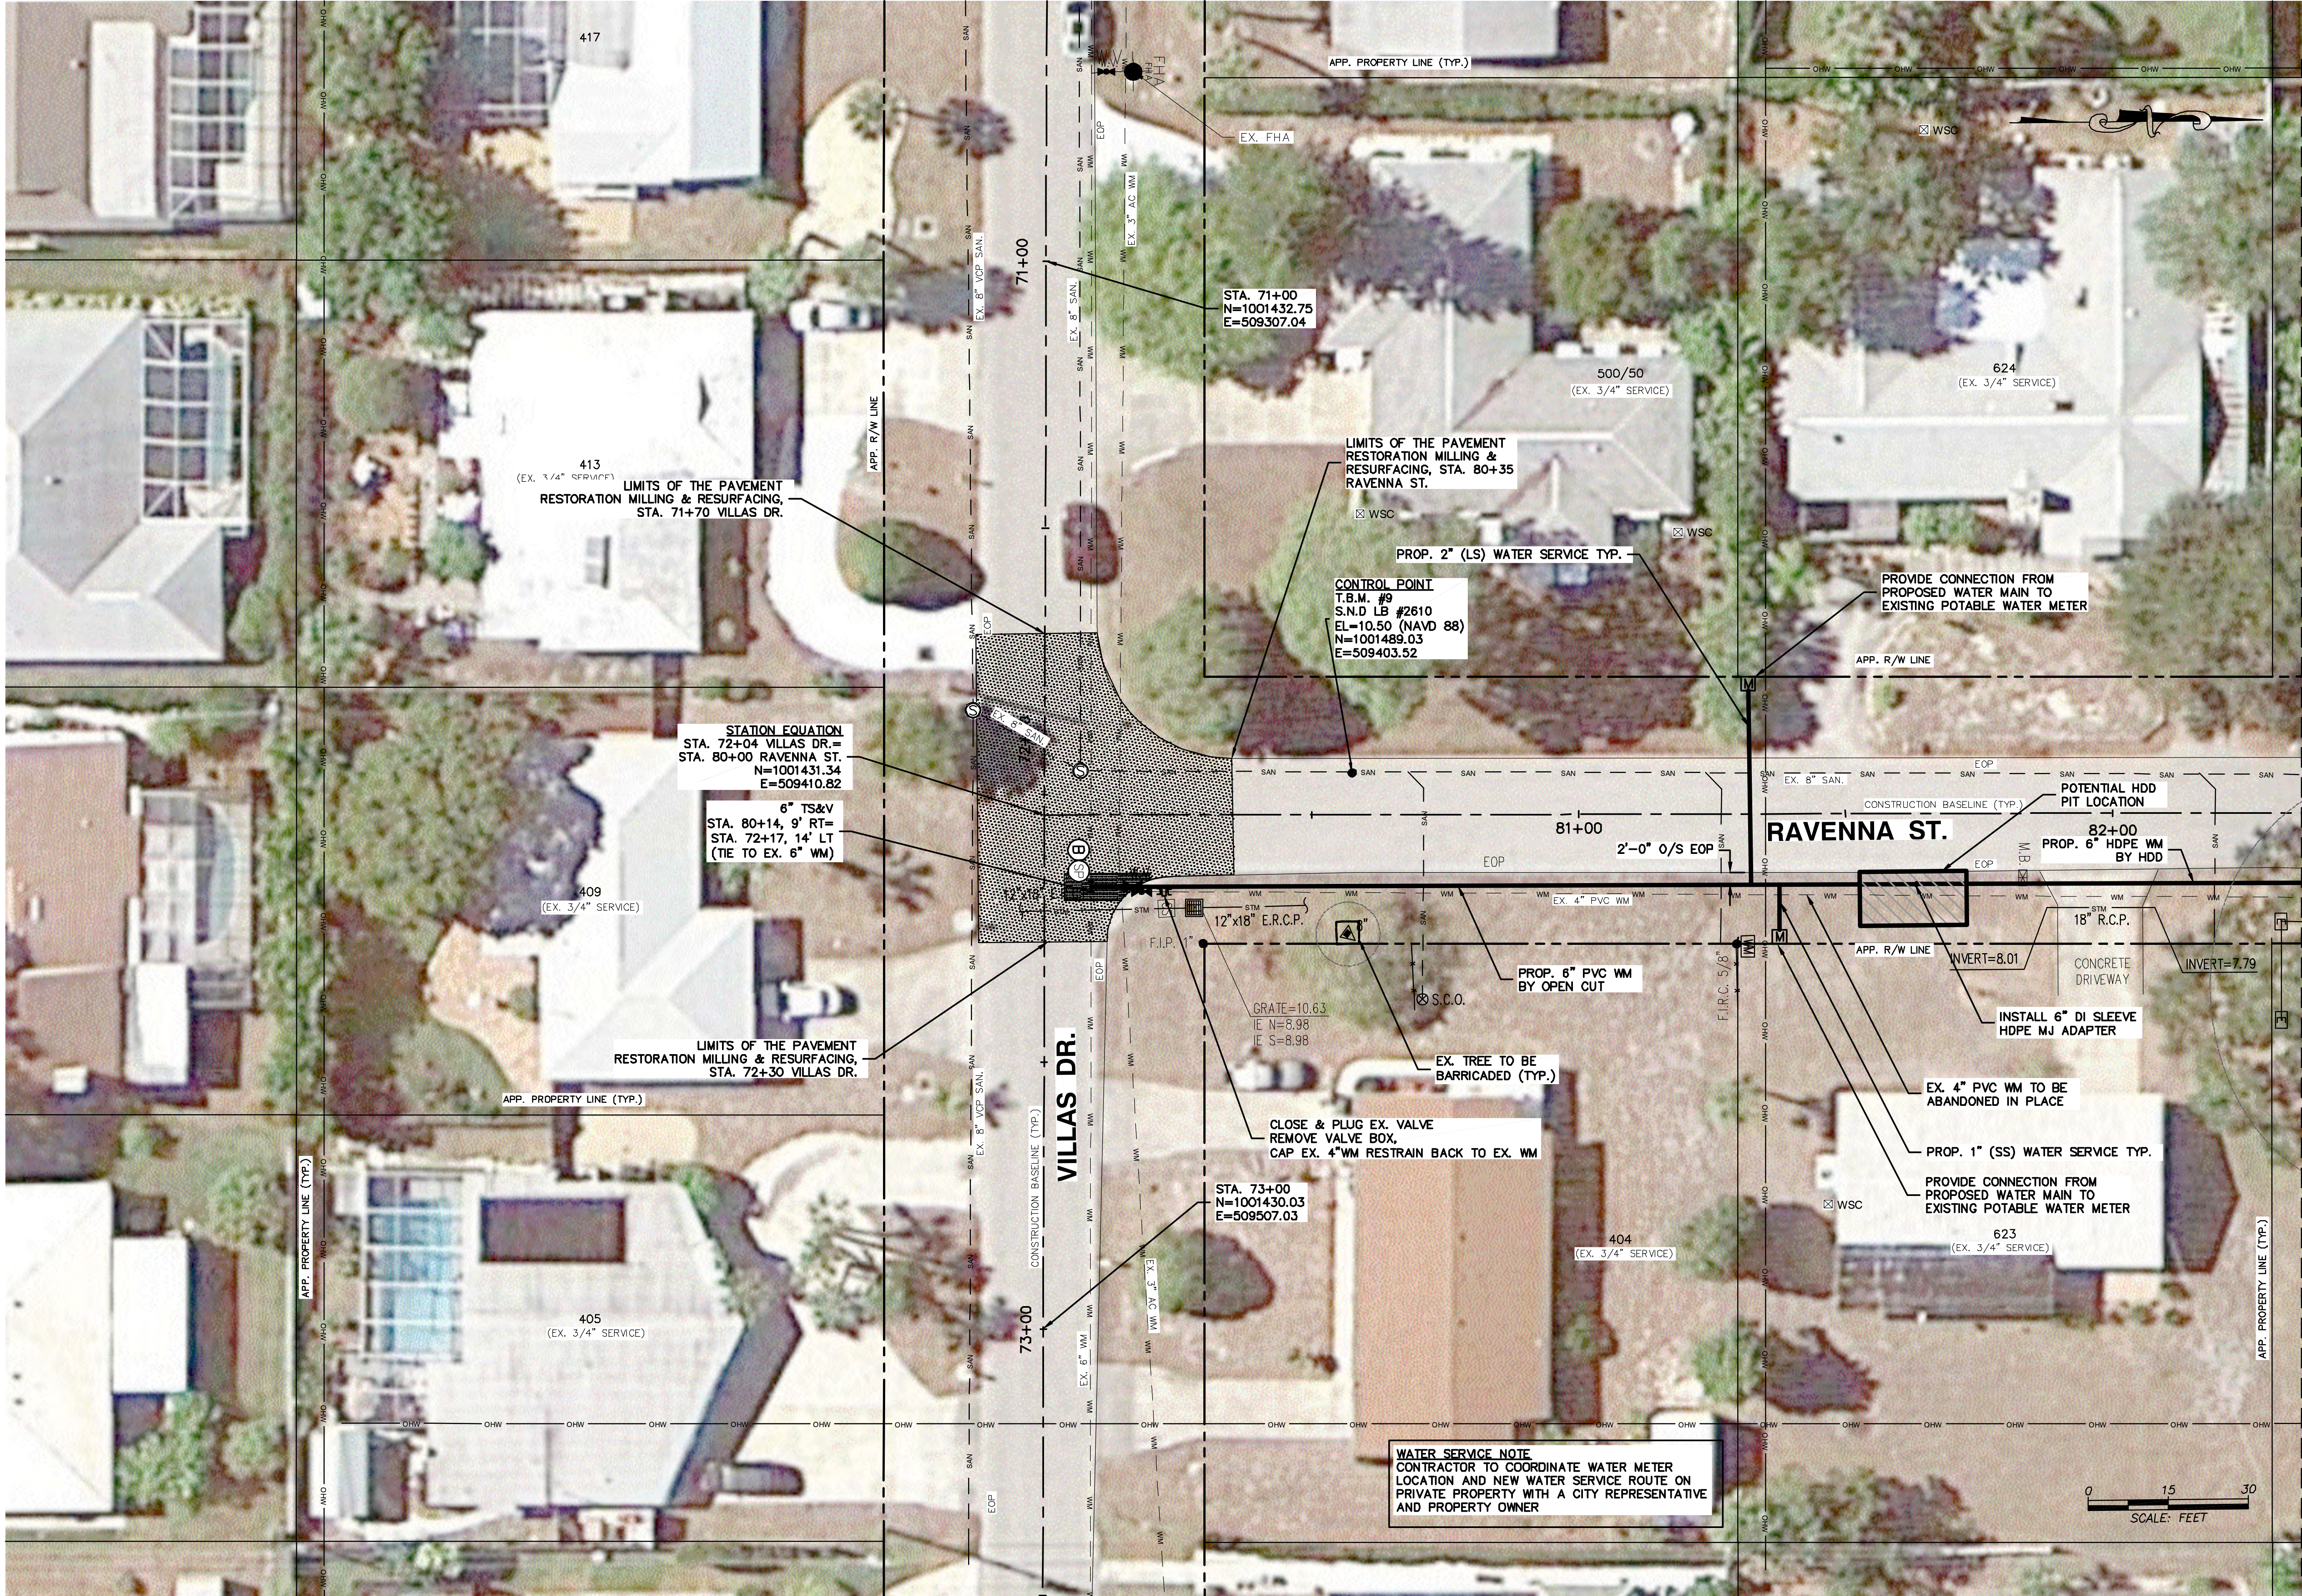

MATCHLINE - SEE SHEET C1.10

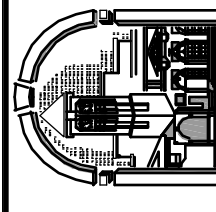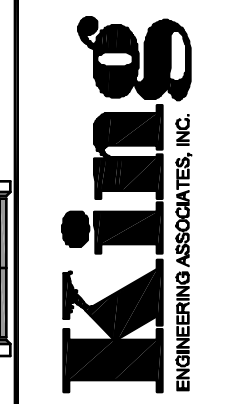 City of Venice Utility Department 200 North Wierfield Avenue Venice, FL 34285 PH: 941-489-2833 FAX: 941-489-2829		 2930 University Parkway Sarasota, Florida 34243 Phone 941-535-6000 Fax 941-535-6540 www.kingeng.com Engineering License #2410	
WATER MAIN REPLACEMENT PROGRAM PHASE-1			
TITLE		VILLAS DR. STA. 80+00 TO STA. 82+36	
THE SIGNATURE OF THE QUALITY CONTROL OFFICER IN THIS SPACE INDICATES THAT ALL REQUIRED PERMITS HAVE BEEN OBTAINED AND THAT CONSTRUCTION IS AUTHORIZED TO COMMENCE.			
JOB NO. 4799-002-000	DATE JUNE 2012	SHEET NO. C1.09	
SCALE: AS SHOWN		BID DOCUMENT SEPT. 13, 2013	

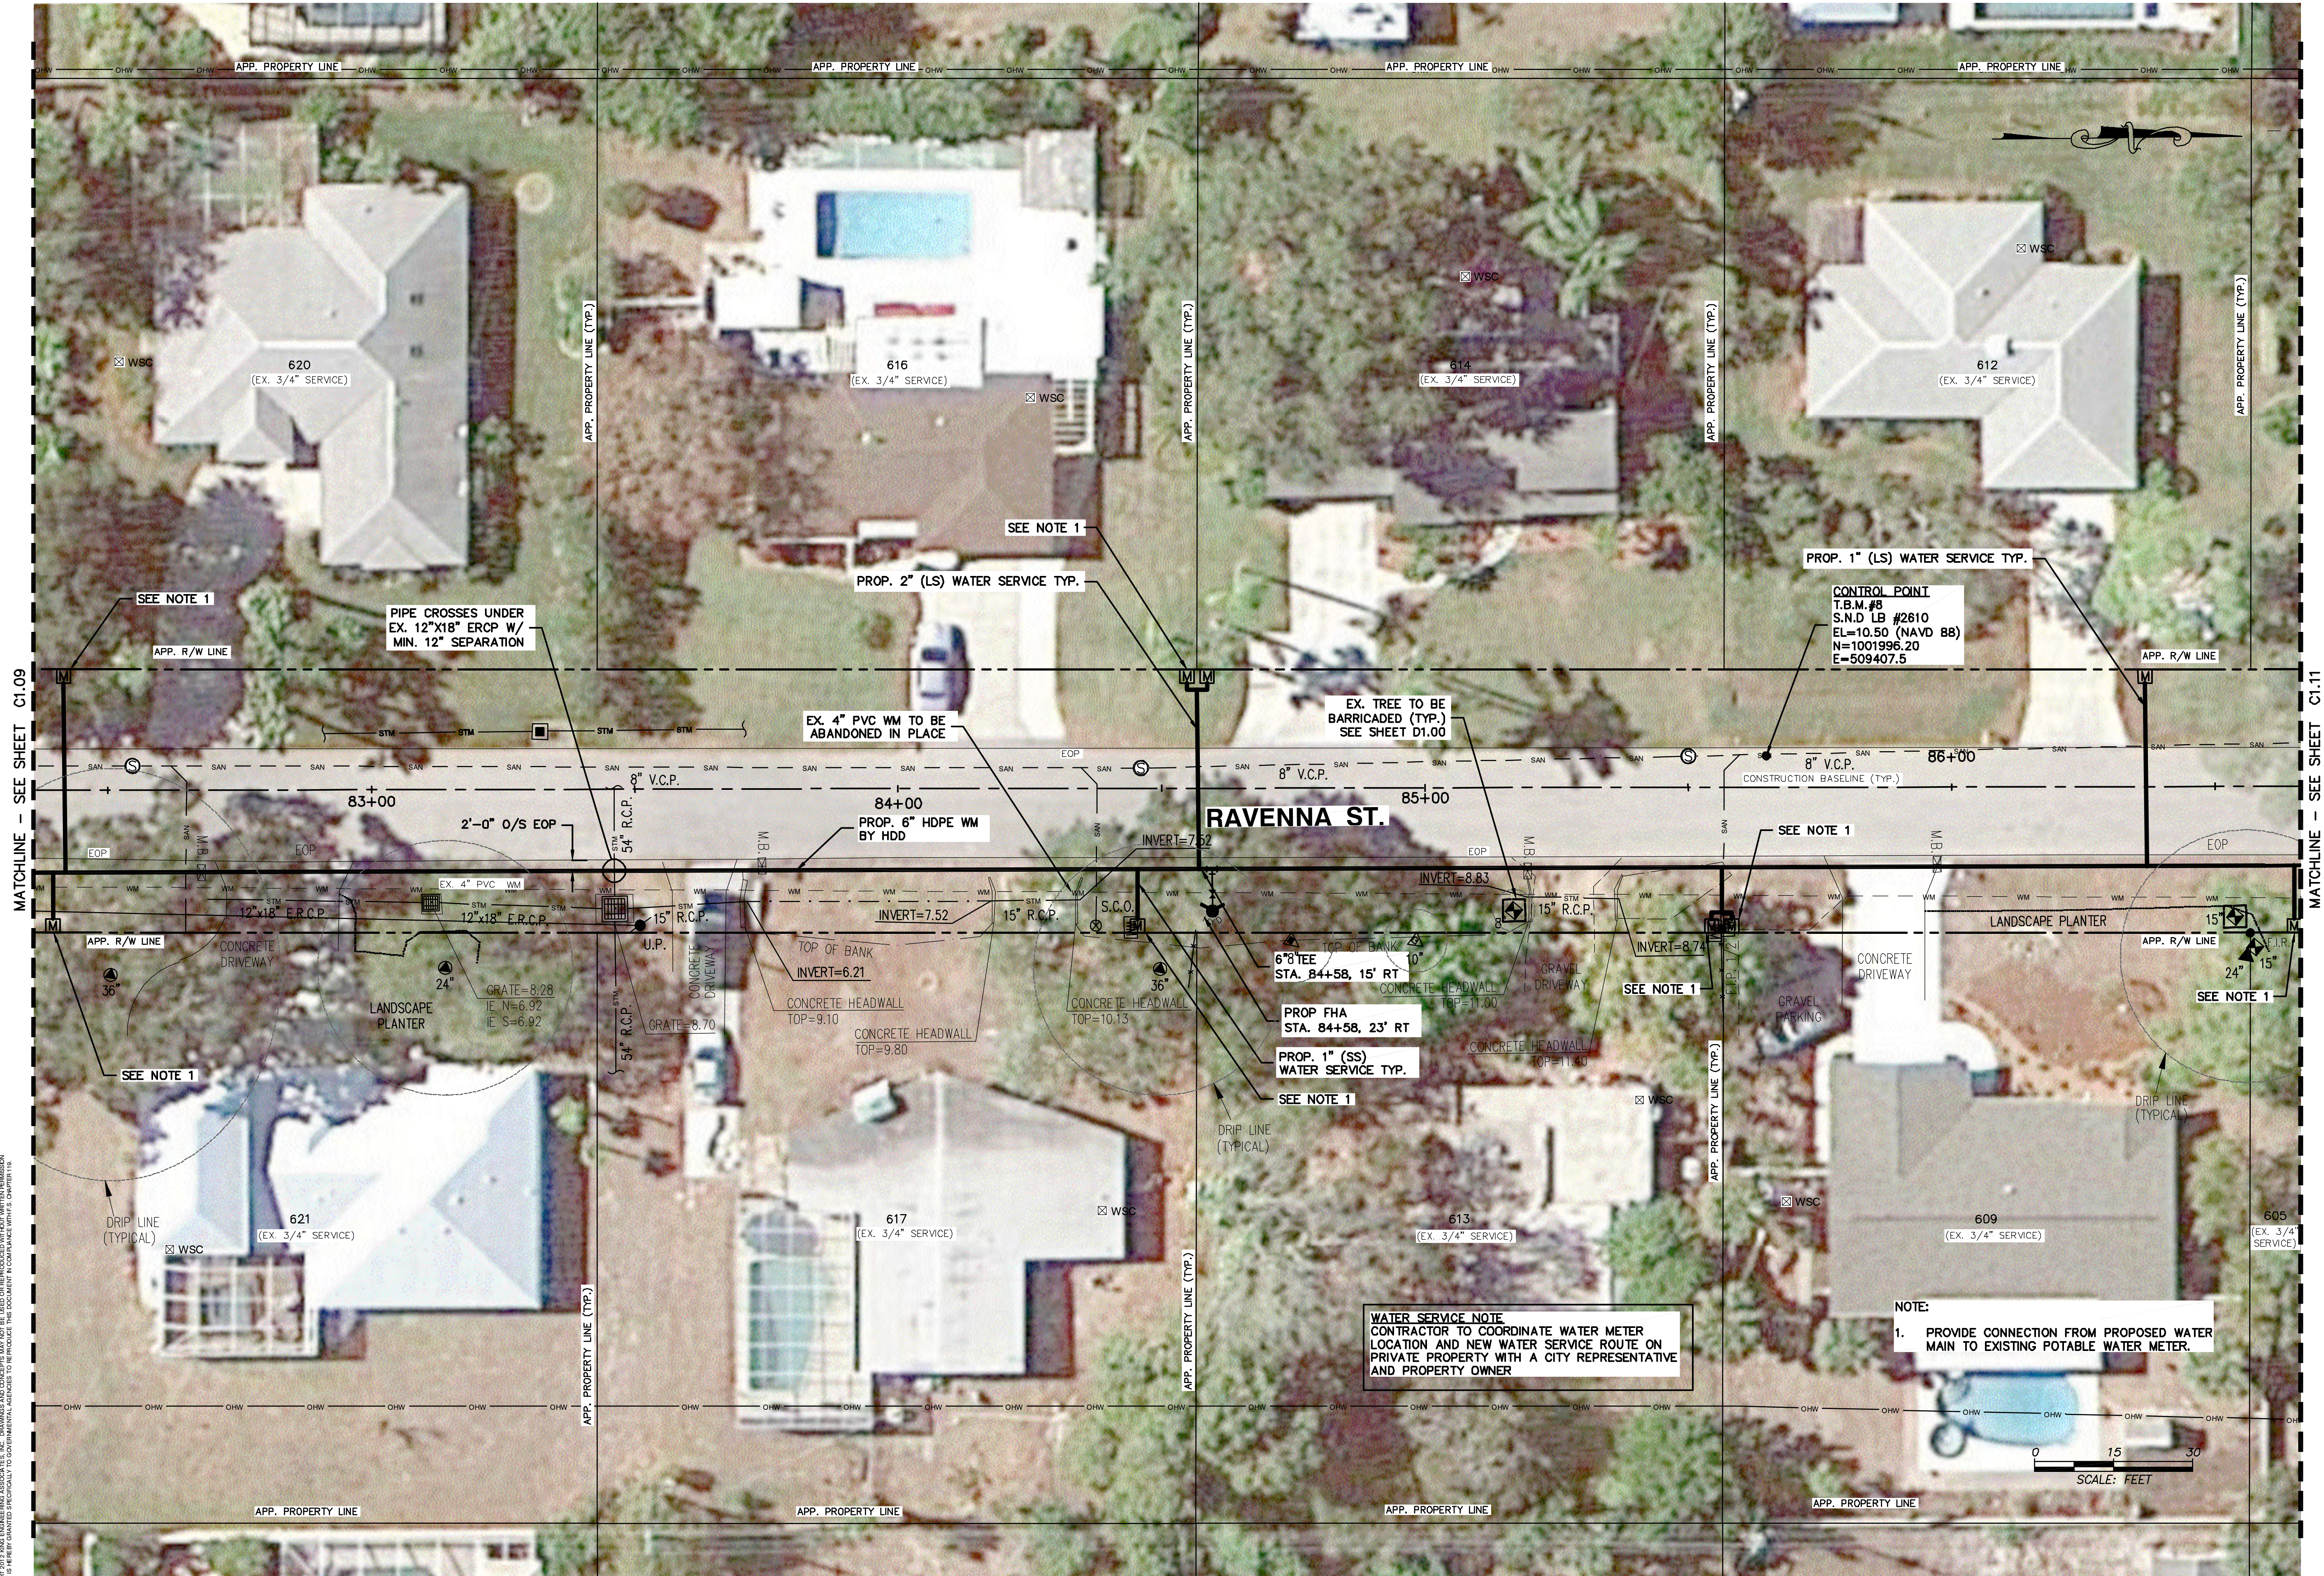


DESIGNED MUG	DRAWN MUG	CHECKED CS/OPS	SCALE SIP										
City Of Venice Utility Department 200 North W. 1st Avenue Venice, FL 33595 Phone: 941-486-2833 Fax: 941-486-2833													
King ENGINEERING ASSOCIATES, INC. 2930 University Parkway Sarasota, Florida 34243 Phone: 941-558-6000 Fax: 941-558-6040 www.king-engineering.com Engineering License #2410													
WATER MAIN REPLACEMENT PROGRAM PHASE-1													
<table><tr><th>NO.</th><th>DATE</th><th>RE-BID DOCUMENT</th><th>DESCRIPTION</th><th>APPROVE</th></tr><tr><td>1</td><td>09/13/2013</td><td></td><td></td><td></td></tr></table>				NO.	DATE	RE-BID DOCUMENT	DESCRIPTION	APPROVE	1	09/13/2013			
NO.	DATE	RE-BID DOCUMENT	DESCRIPTION	APPROVE									
1	09/13/2013												
TITLE RAVENNA ST. STA. 82+36 TO STA. 86+66													
THE SIGNATURE OF THE QUALITY CONTROL OFFICER IN THIS SPACE INDICATES THAT ALL REQUIRED PERMITS HAVE BEEN OBTAINED AND THAT CONSTRUCTION IS AUTHORIZED TO COMMENCE.													
JOB NO. 4799-002-000		SHEET NO. C1.10											
DATE: JUNE 2012													
SCALE: AS SHOWN													
BID DOCUMENT SEPT. 13, 2013													




MATCHLINE - SEE SHEET C1.12

DESIGNED	MUG	CS/OPS	SLP
DRAWN		CHECKED	
City Of Venice Utility Department 200 North Wierfield Avenue Venice FL 34285 PH 941-489-9333 PH 941-489-9829			
King ENGINEERING ASSOCIATES, INC. 2930 University Parkway Sarasota, Florida 34243 Phone 941-535-6500 Fax 941-535-6540 www.kingeng.com Engineering License #2410			
WATER MAIN REPLACEMENT PROGRAM PHASE-1			
JOB NO. 4799-002-000		SHEET NO. C1.11	
DATE: JUNE 2012			
SCALE: AS SHOWN			
THE SIGNATURE OF THE QUALITY CONTROL OFFICER IN THIS SPACE INDICATES THAT ALL REQUIRED PERMITS HAVE BEEN OBTAINED AND THAT CONSTRUCTION IS AUTHORIZED TO COMMENCE.			
BID DOCUMENT SEPT. 13, 2013			

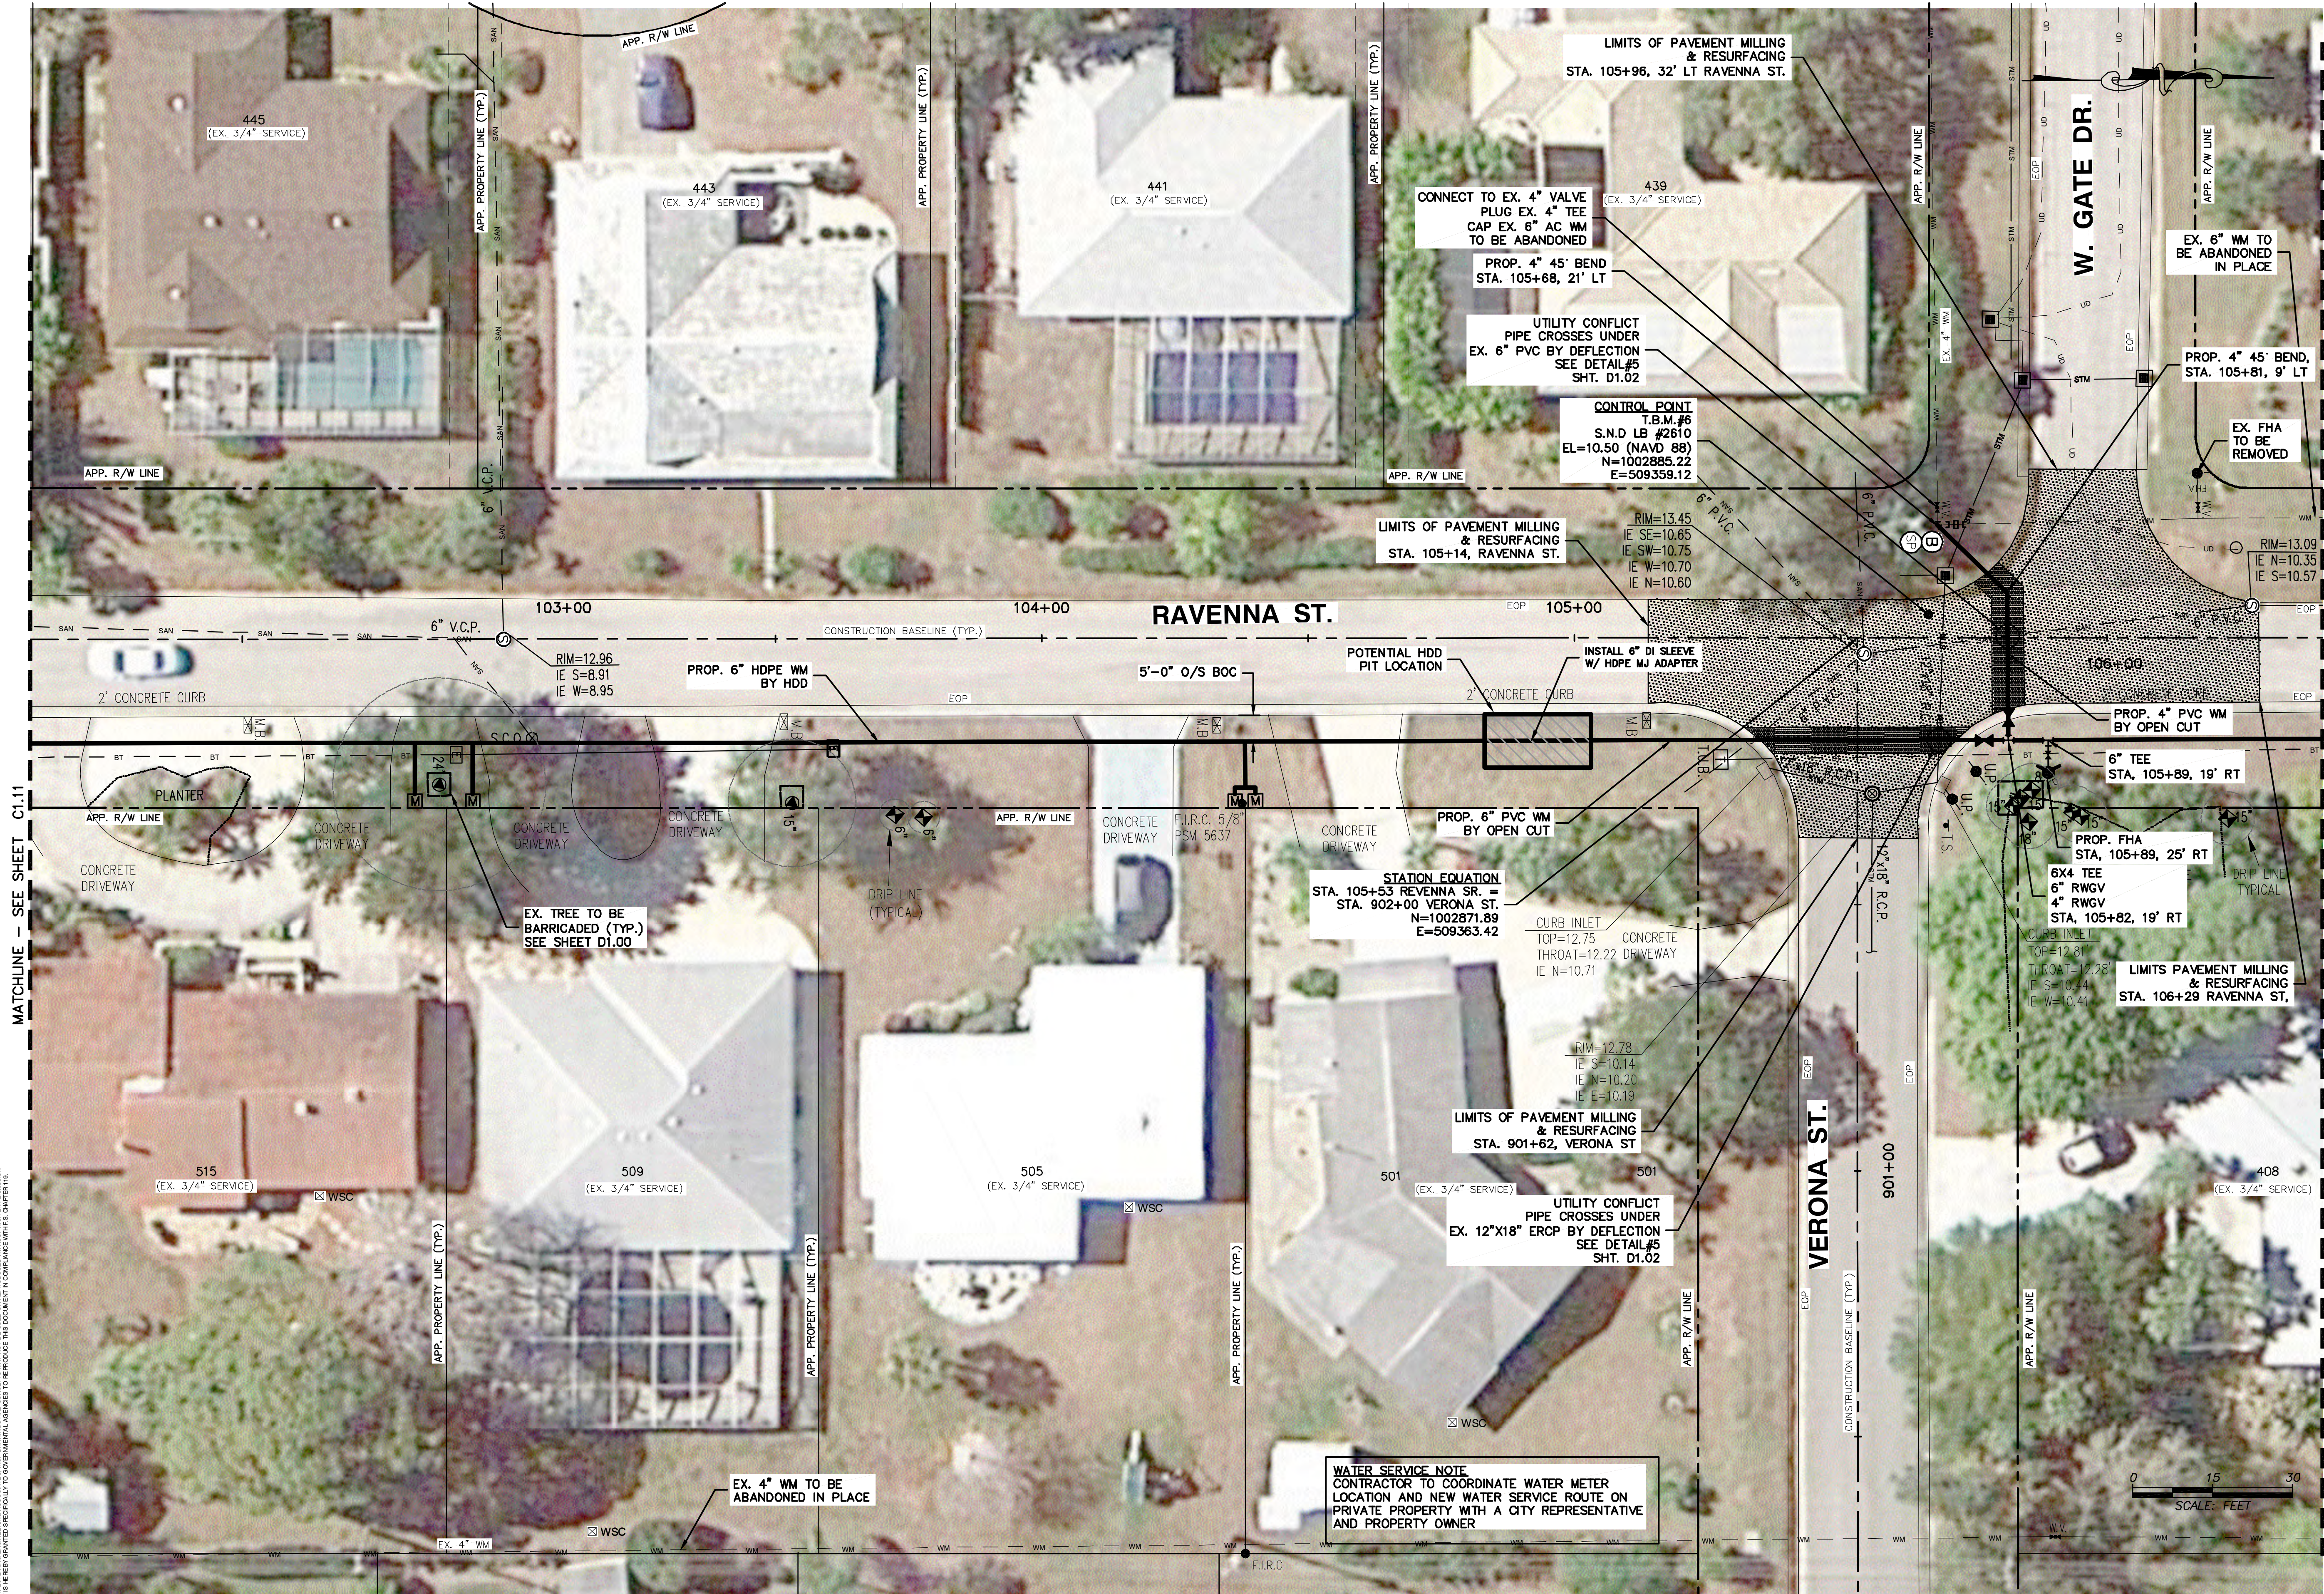

MATCHLINE - SEE SHEET C1.13

DESIGNED MUG		DRAWN CS/OPS		CHECKED SLP	
City Of Venice Utility Department 200 North Wierfield Avenue Venice FL 34285 PH 941-489-2833 FAX 941-489-2829		2930 University Parkway Sarasota, Florida 34243 Phone 941-535-6500 Fax 941-535-6540 www.king-engineering.com Engineering License #2410		King ENGINEERING ASSOCIATES, INC.	
WATER MAIN REPLACEMENT PROGRAM PHASE-1					
NO.		DATE		DESCRIPTION	
1		09/13/2013		RE-BID DOCUMENT	
TITLE RAVENNA ST. STA. 102+10 TO STA. 106+41					
THE SIGNATURE OF THE QUALITY CONTROL OFFICER IN THIS SPACE INDICATES THAT ALL REQUIRED PERMITS HAVE BEEN OBTAINED AND THAT CONSTRUCTION IS AUTHORIZED TO COMMENCE.					
JOB NO. 4799-002-000		SHEET NO. C1.12			
DATE: JUNE 2012					
SCALE: AS SHOWN					
BID DOCUMENT SEPT. 13, 2013					

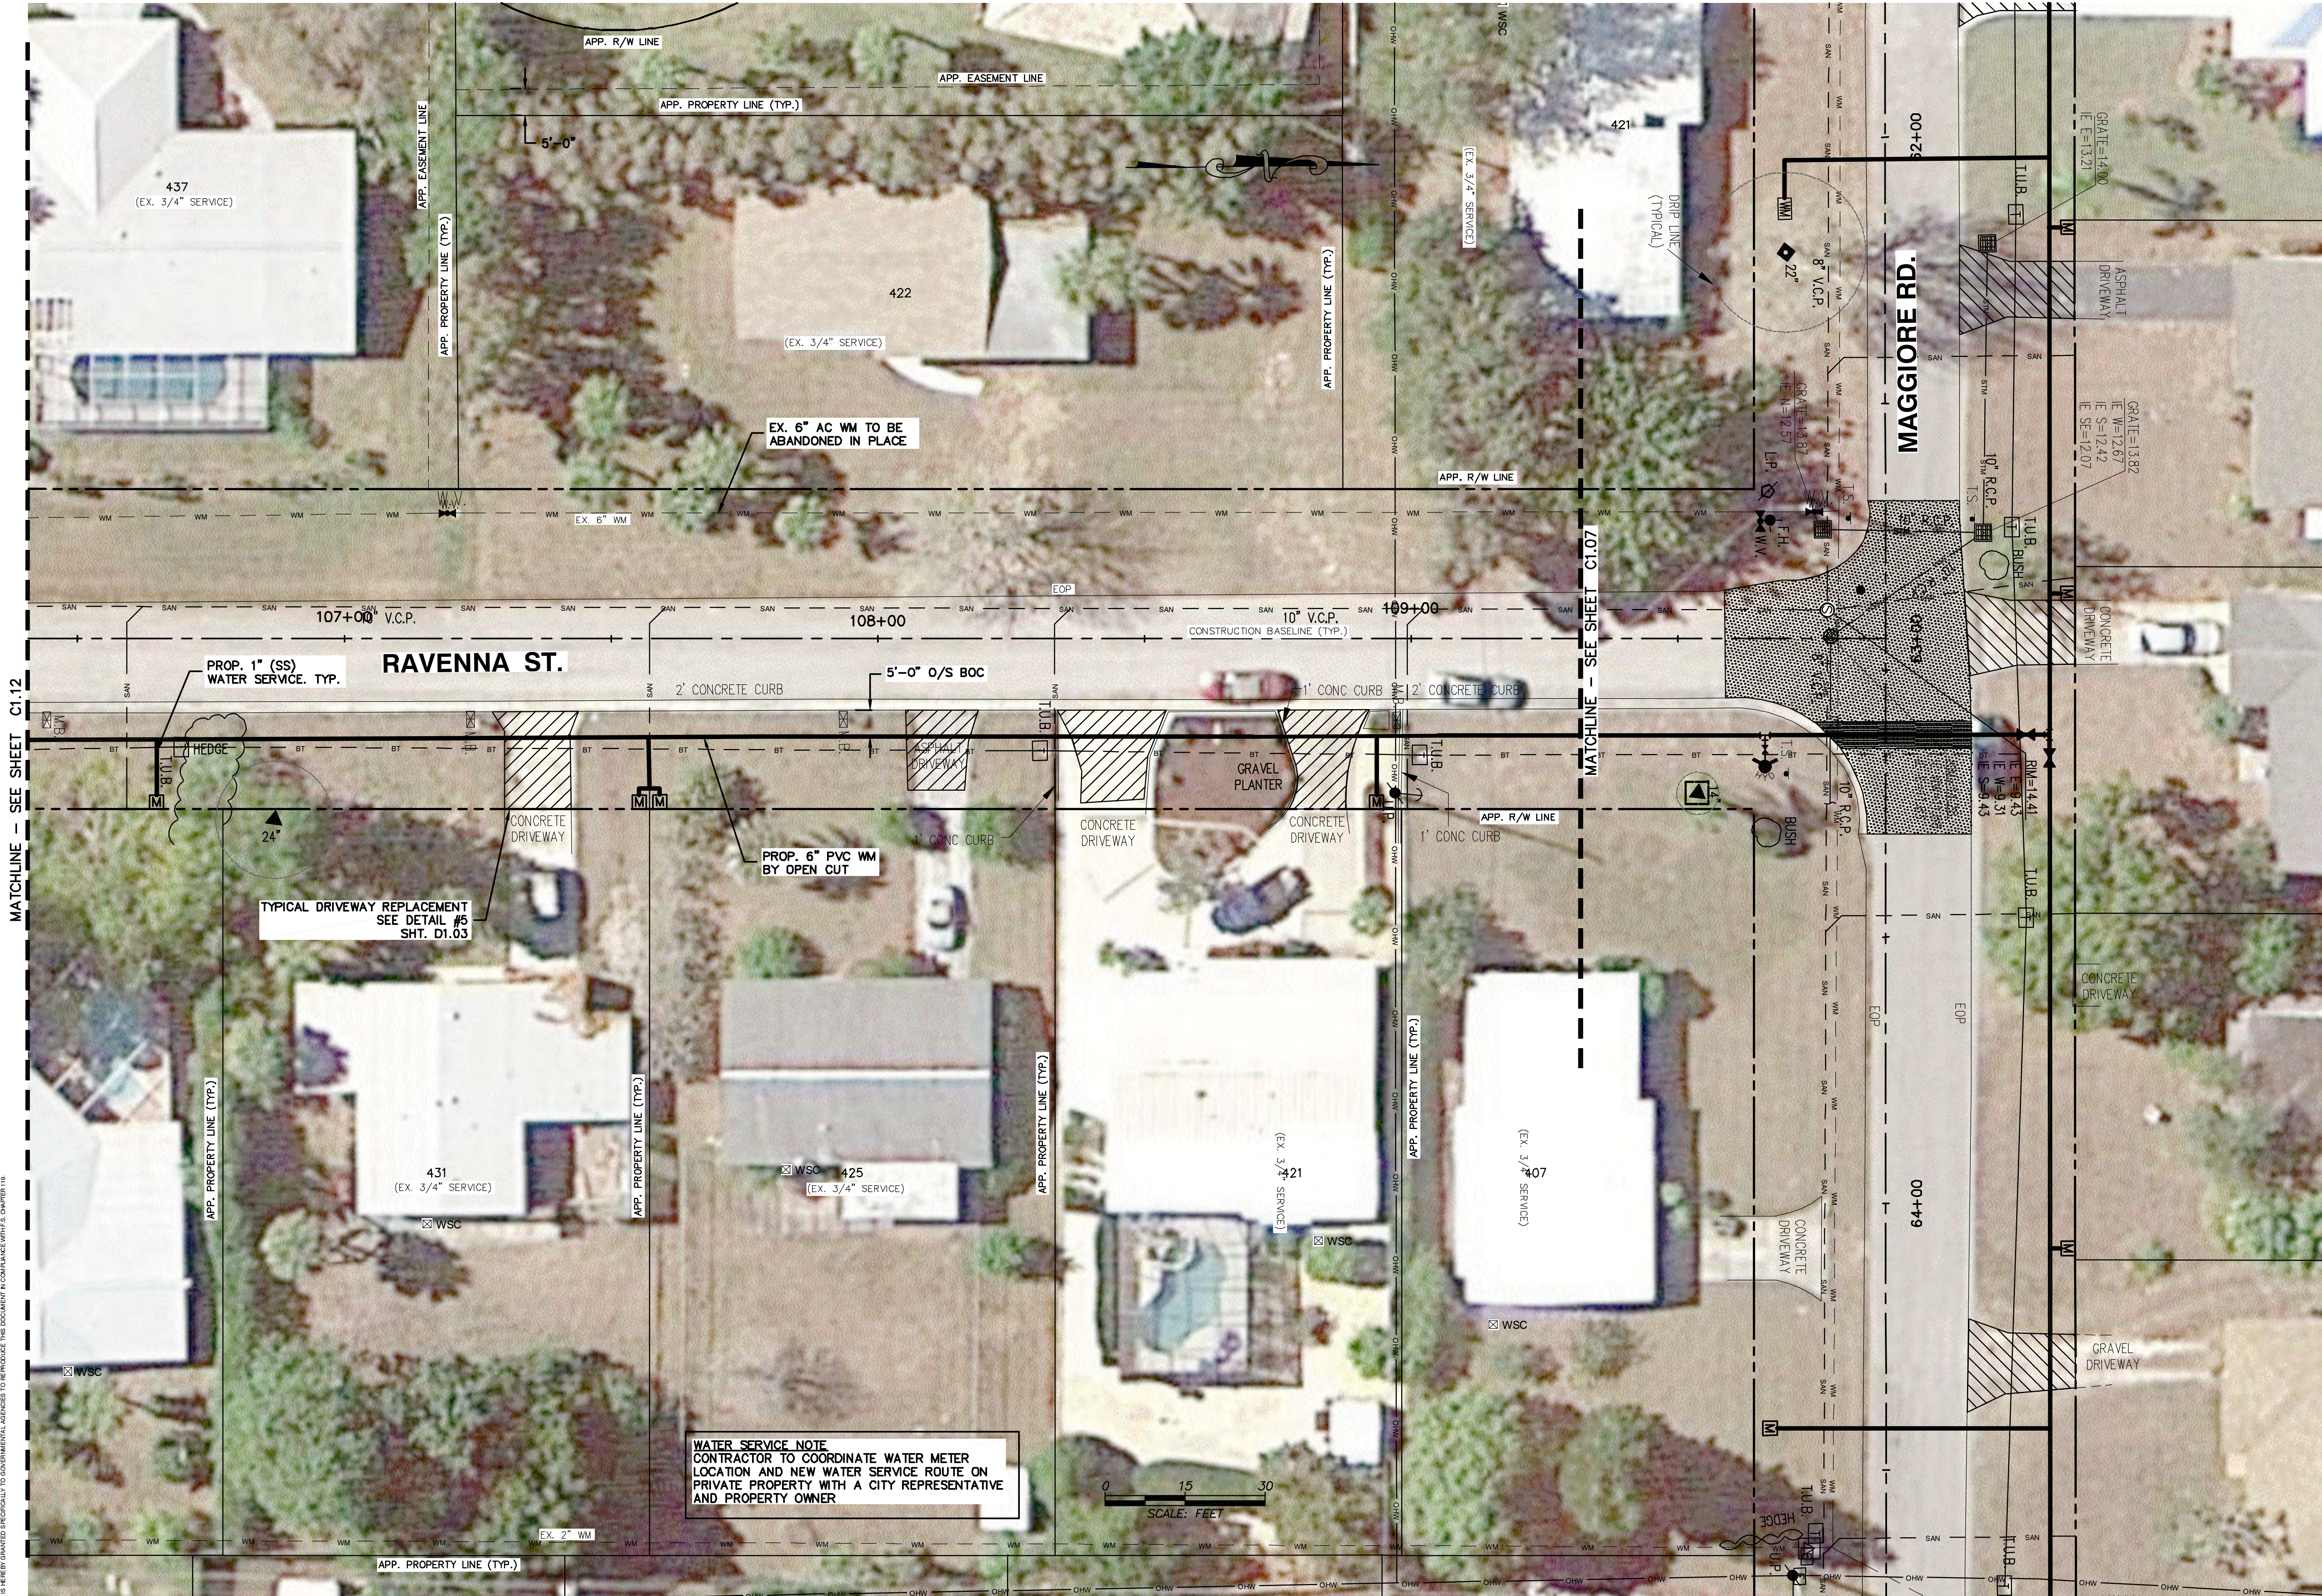

**WATER MAIN
REPLACEMENT PROGRAM
PHASE-1**


TITLE
**RAVENNA ST. STA.
106+41 TO STA.
110+00**

THE SIGNATURE OF THE QUALITY CONTROL
OFFICER IN THIS SPACE INDICATES THAT ALL
REQUIRED PERMITS HAVE BEEN OBTAINED AND
THAT CONSTRUCTION IS AUTHORIZED TO
COMMENCE.

JOB NO.
4799-002-000
DATE:
JUNE 2012
SCALE:
AS SHOWN

SHEET NO.
C1.13

BID DOCUMENT
SEPT. 13, 2013

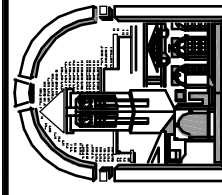

City Of Venice
Utility Department
200 North Warfield Avenue
Venice FL 34285
PH: 941-489-2933
FAX: 941-489-2929

King
ENGINEERING ASSOCIATES, INC.

2930 University Parkway
Sarasota, Florida 34243
Phone 941-535-6000
Fax 941-535-6540
www.king-engineering.com
Engineering License #2410

NO.	DATE	RE-BID DOCUMENT	DESCRIPTION	APPROVE
1	09/13/2013			